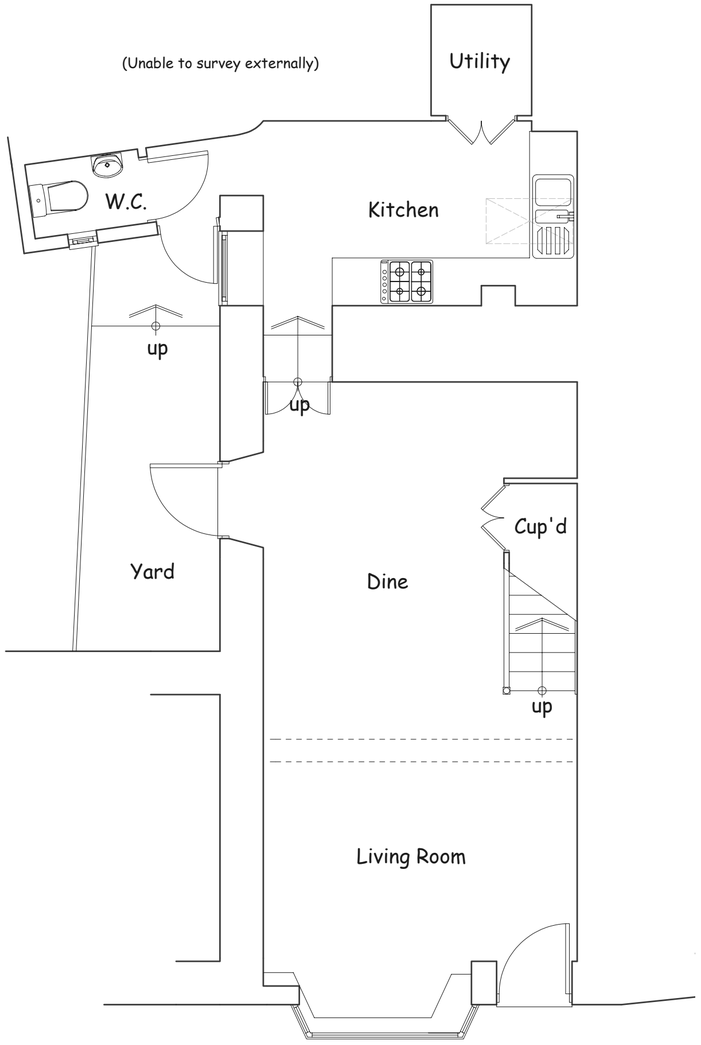

Ground Floor Plan



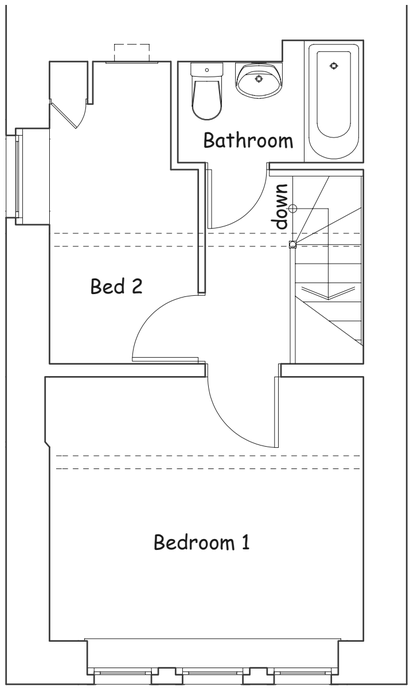

First Floor Plan

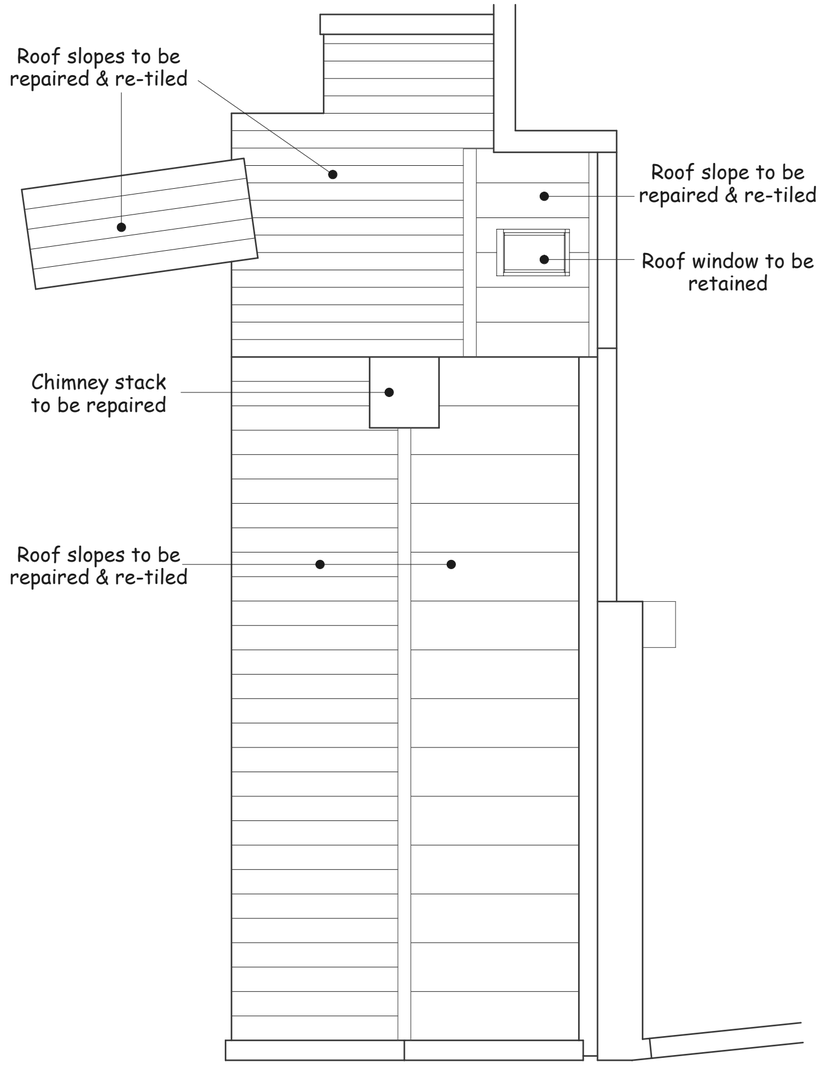

Roof Plan

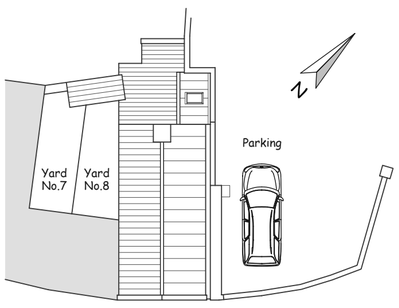

Site Plan Scale 1:200

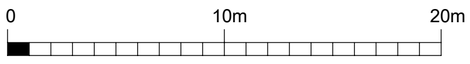

DPO DESIGN

D Peter Oughtibridge

DPODESIGN.CO.UK

p.oughtibridge@btinternet.com

07748801306

Proposed repairs to the roof & chimney stack at 8 Whitehill, Bradford on Avon, Wiltshire, BA15 1SG.

For:

B Saunders.

Drawing:

Floor, roof & site plans.

Scale:

1:50, 1:200 @ A2.

Date:

January 2024.

Drawing Number:

8WH - P - 01.