

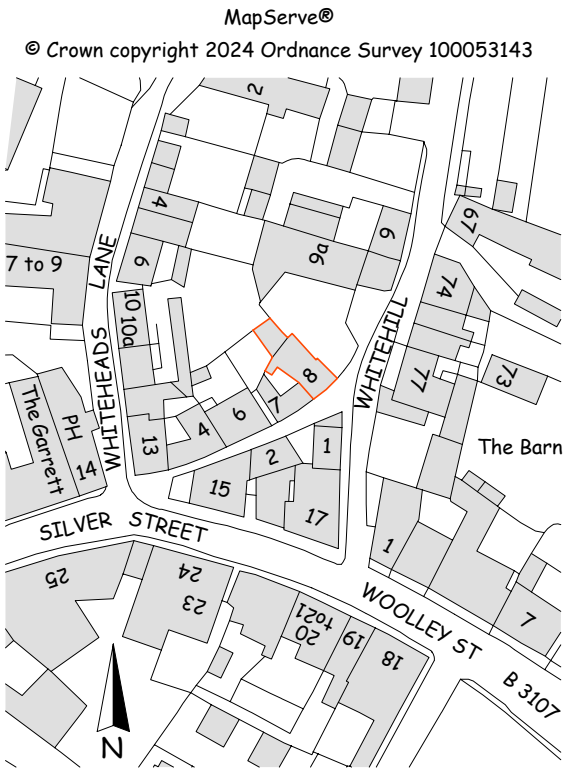

Location Plan Scale 1:1250

8 Whitehill, Bradford on Avon,
Wiltshire, BA15 1SG.

For:

B Saunders.

Drawing:

Location Plan.

Scale:

1:1250 @ A4.

Date:

January 2024.

Drawing Number:

8WH - P - 03.