


THIS DRAWING IS COPYRIGHT
Check all dimensions on site

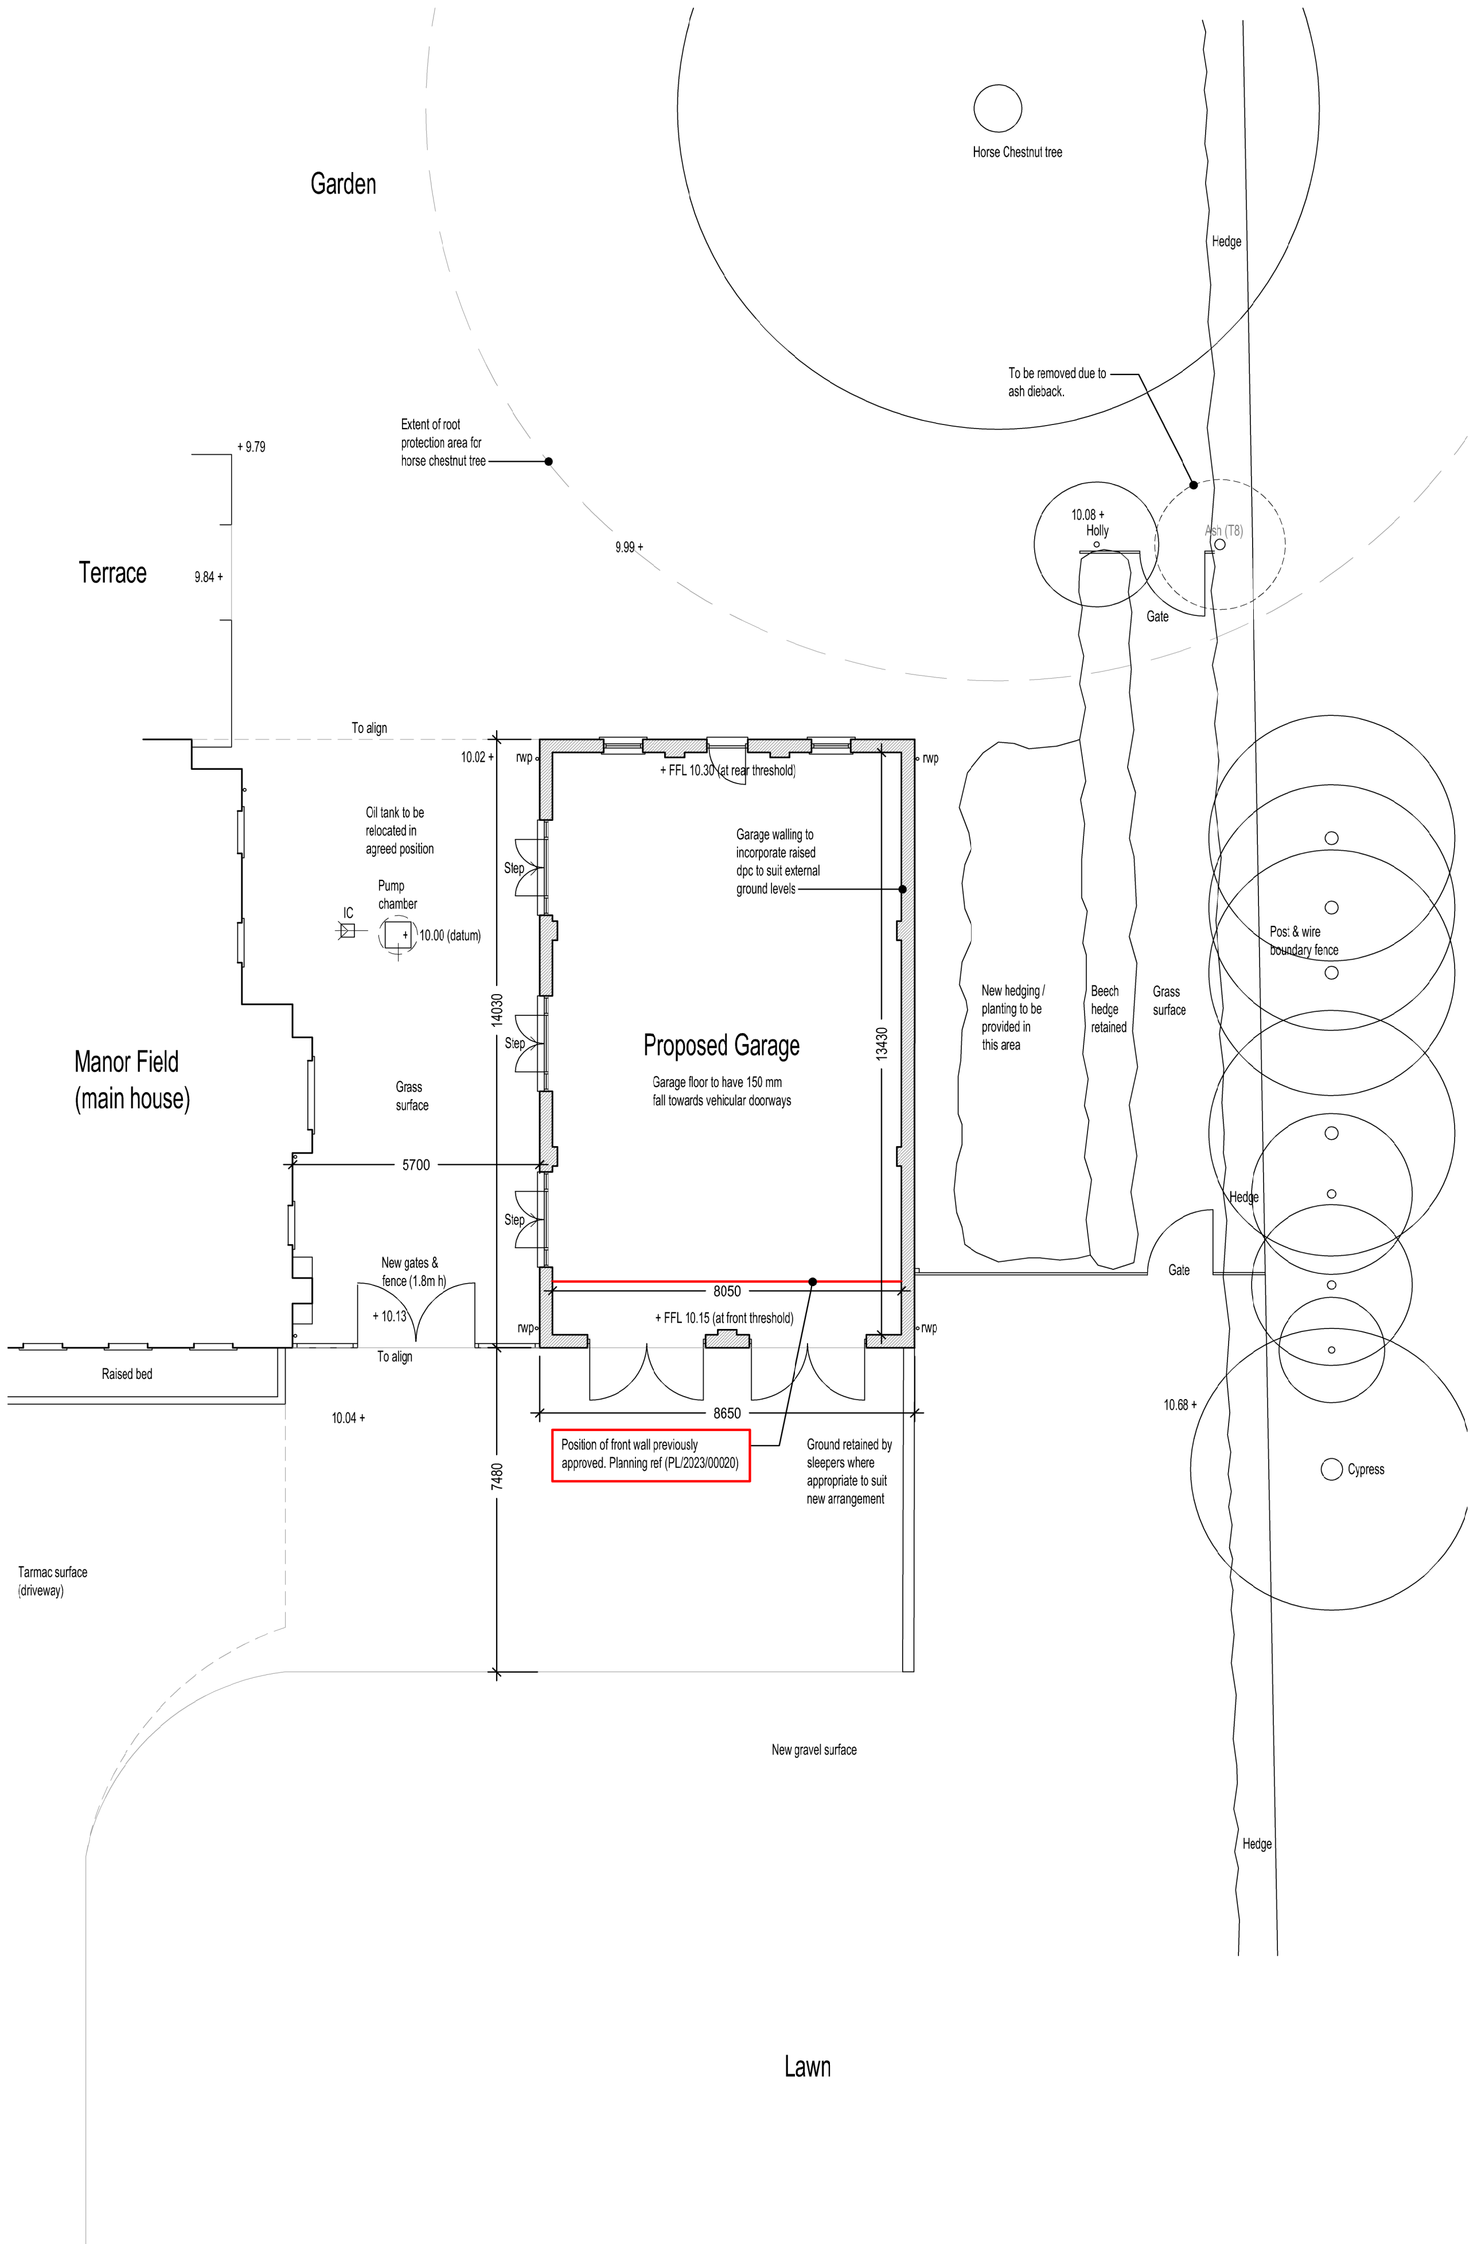

PROPOSED LAYOUT PLAN (1:100)

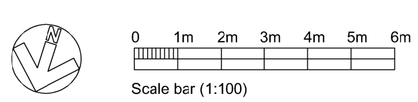


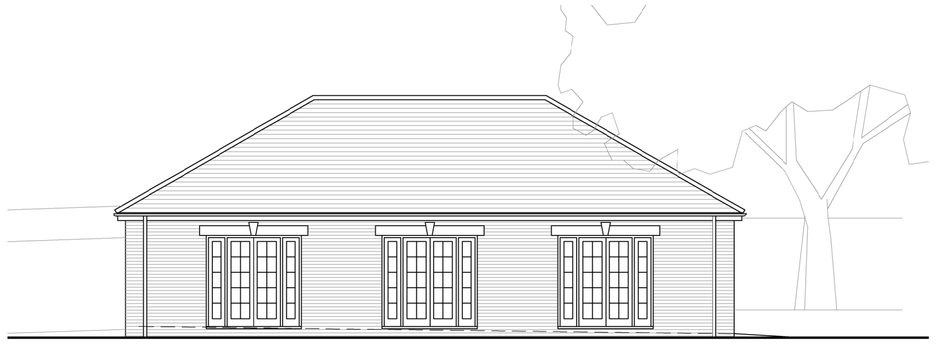


PROPOSED EAST ELEVATION (1:100)



PROPOSED SOUTH ELEVATION (1:100)

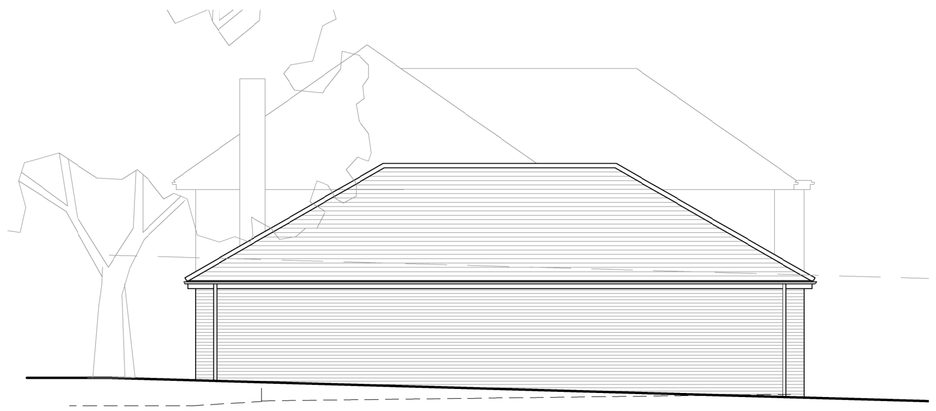

PROPOSED WEST ELEVATION (1:100)

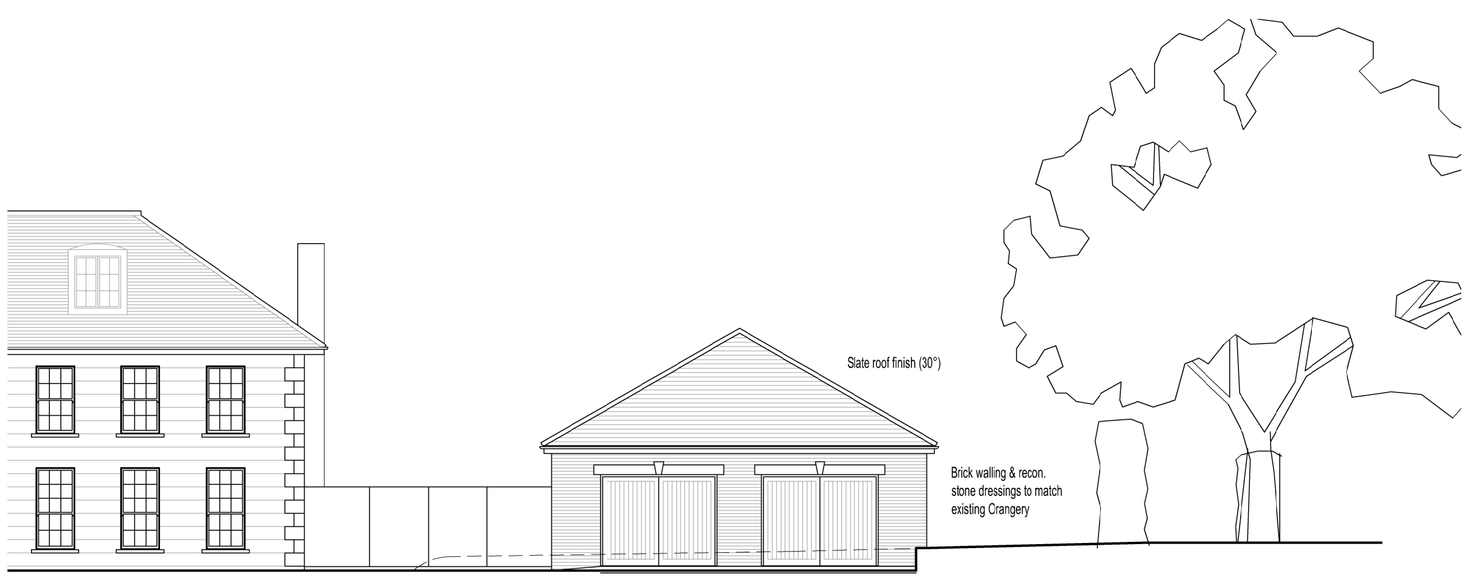

PROPOSED NORTH ELEVATION (1:100)

Rev.	Date		Init
C	16/01/2024	Ash Tres (T8) to be removed due to signs of ash dieback.	JG
B	07/11/2023	Gate position amended.	JG
A	31/10/2023	Garage front aigned with front of house.	JG

CLIENT
MR S GRIMES

PROJECT
MANOR FIELD, SEEND
PROPOSED GARAGE & CARPORT

DRAWING
PROPOSED GARAGE PLAN & ELEVATIONS

DRAWN:	Date:	Scale:
AWRH	JUN 2023	As shown @ A1

Drawing numoer: **3853-11** Rev. **C**

DOLMAN
ARCHITECTURAL DESIGNERS BUILDING SURVEYORS
COST CONSULTANTS CDM PRINCIPAL DESIGNERS
Sussex House
Bath Road
Devizes
Wiltshire SN10 2AF
Tel: 01380 729456
Web: www.colmansurveyors.co.uk
Email: info@dolmansurveyors.co.uk