

THIS DRAWING IS COPYRIGHT
Check all dimensions on site

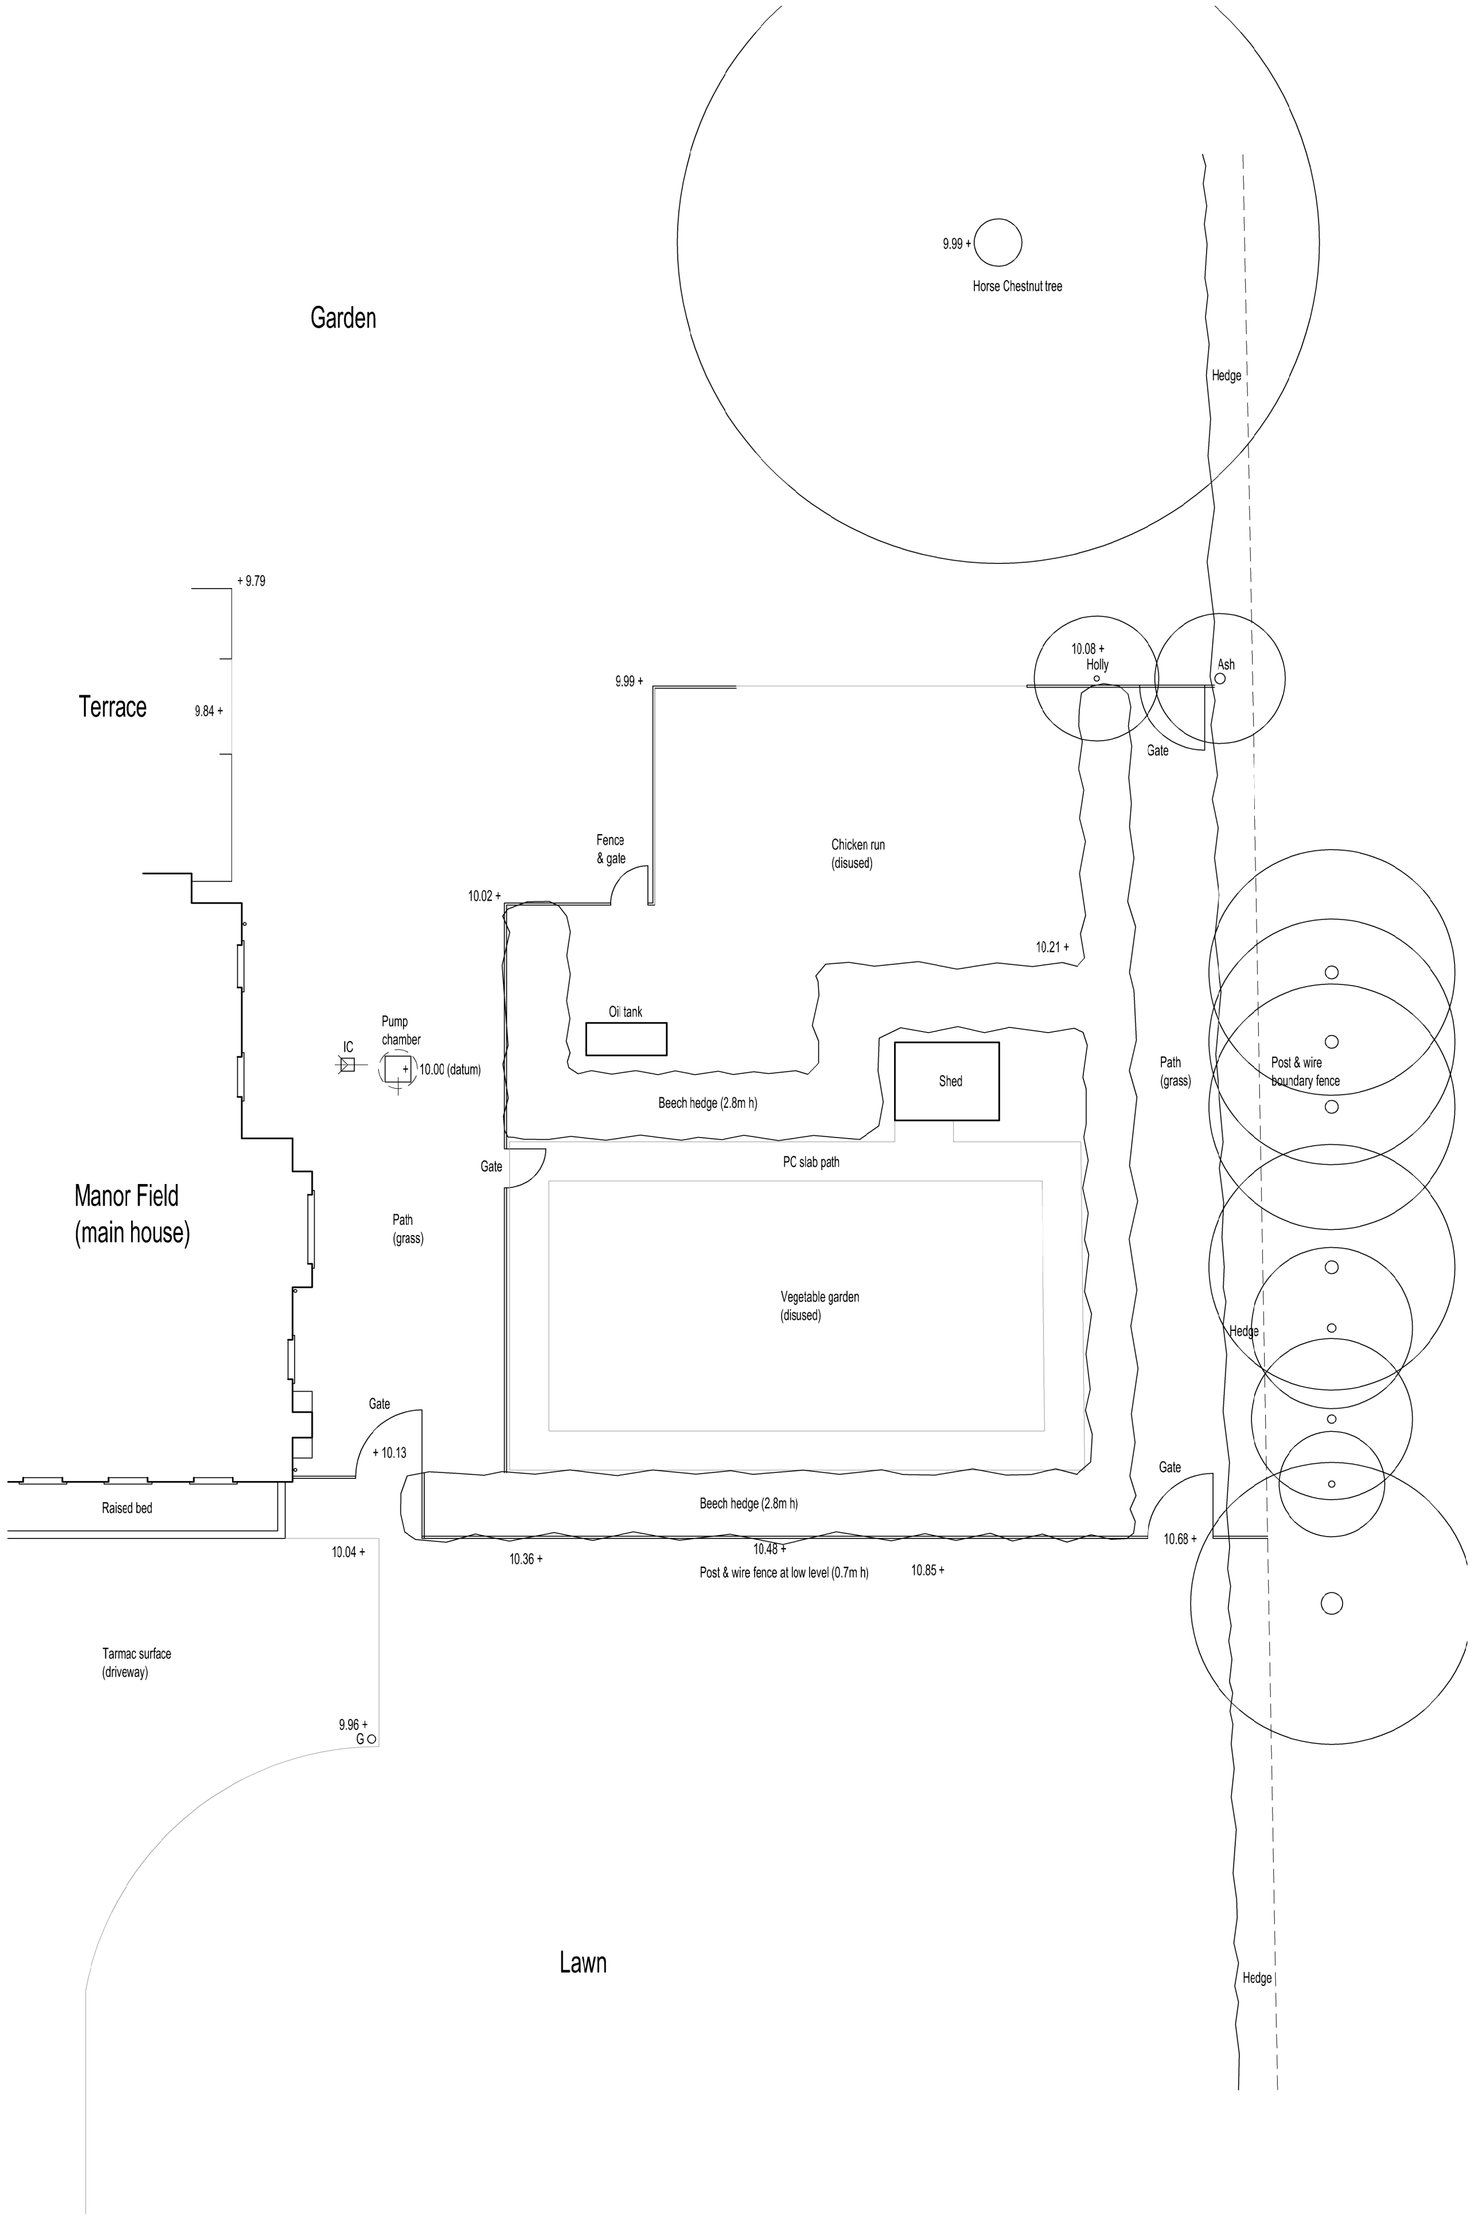

EXISTING LAYOUT PLAN (1:100)

0 1m 2m 3m 4m 5m 6m


Scale bar (1:100)

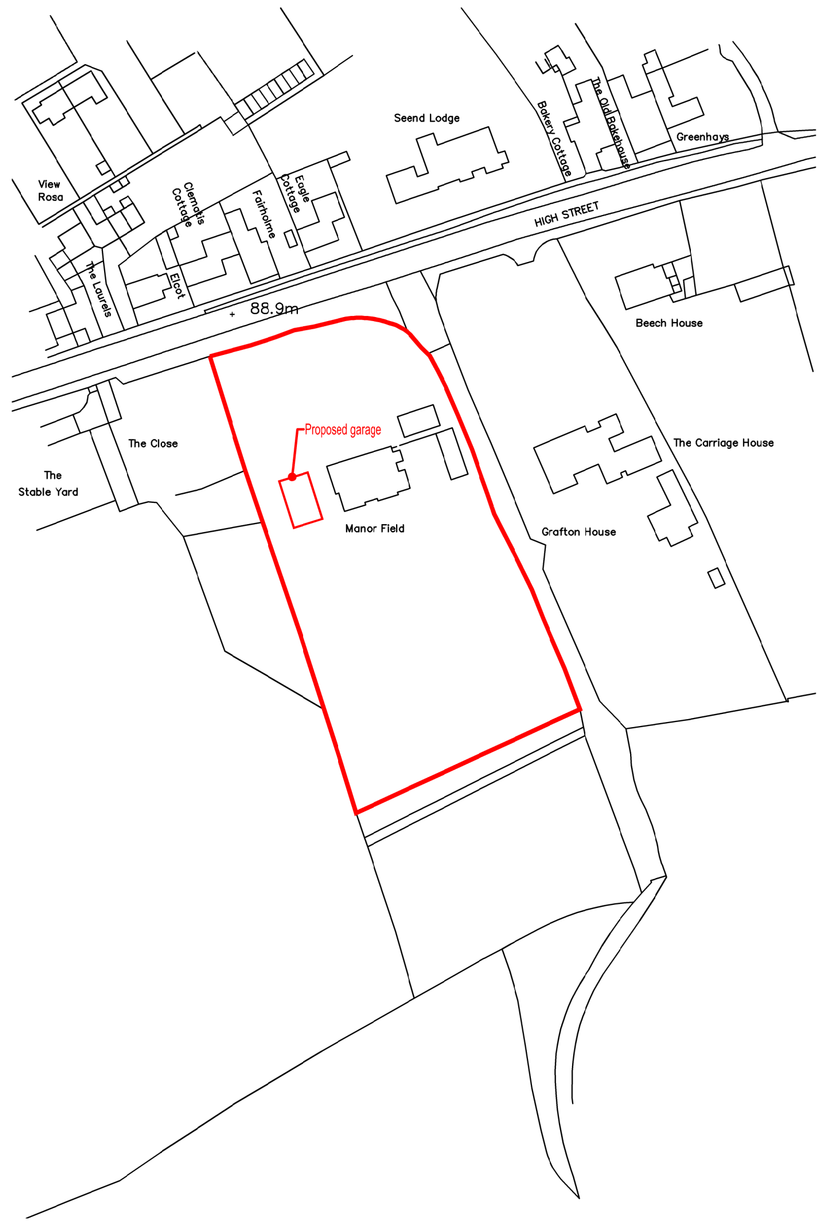

LOCATION PLAN (1:1250)

0 25m 50m 75m


Scale bar (1:1250)

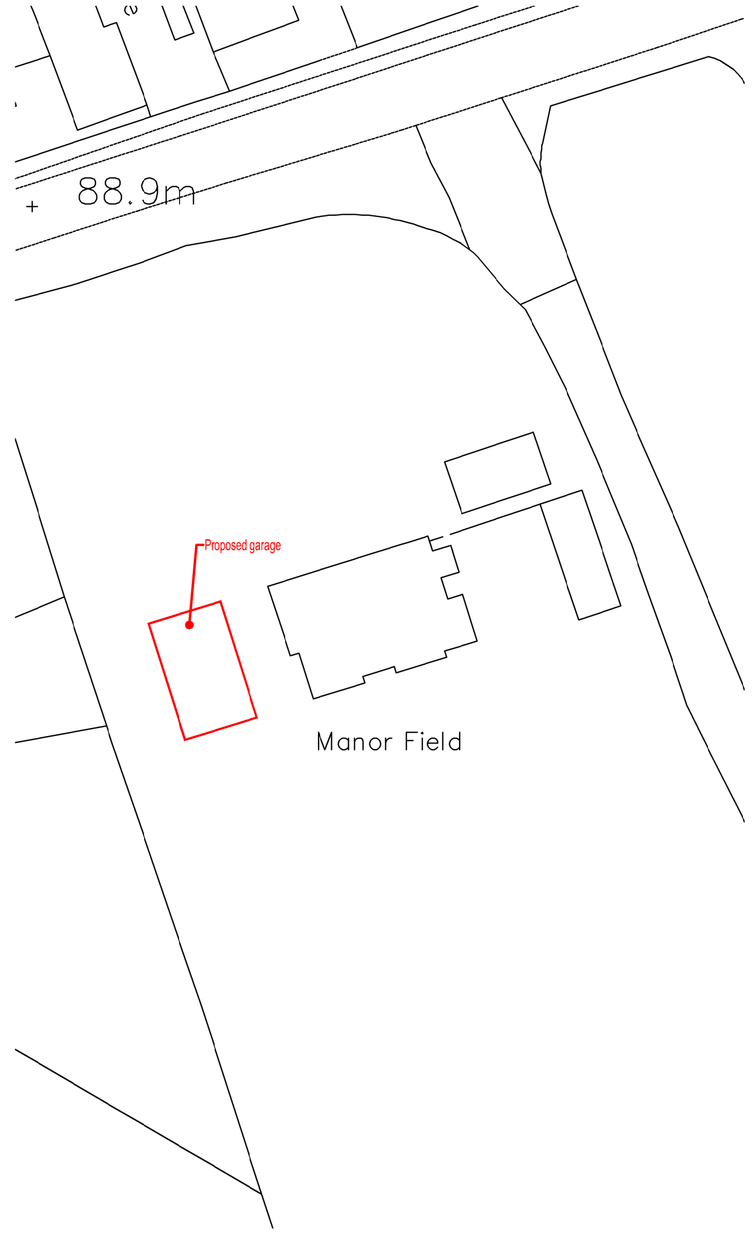

BLOCK PLAN (1:500)

0 10m 20m 30m

Scale bar (1:500)

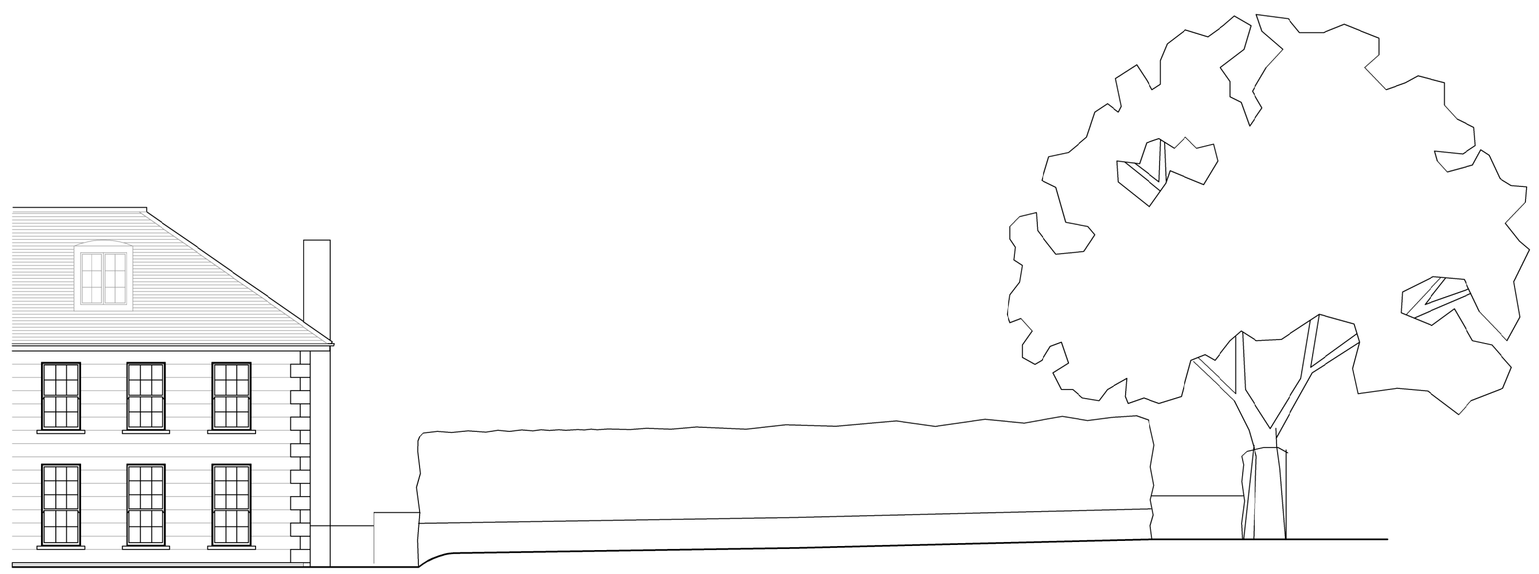

EXISTING NORTH ELEVATION (1:100)

Rev.	Date		Init
C	16/01/2024	Felled ash tree deleted.	JG
B	23/11/2023	Red line around Carport removed.	JG
A	31/10/2023	Garage front aigned with front of house.	JG

CLIENT
MR S GRIMES

PROJECT
MANOR FIELD, SEEND
PROPOSED GARAGE &
CARPORT

DRAWING
EXISTING LOCATION / BLOCK /
PART SITE LAYOUT PLANS &
ELEVATION

DRAWN:	Date:	Scale:
AWRH	JUN 2023	As shown @ A1
Drawing number: 3853-10		Rev. C

DOLMAN
ARCHITECTURAL DESIGNERS BUILDING SURVEYORS
COST CONSULTANTS CDM PRINCIPAL DESIGNERS
Sussex House
Bath Road
Devizes
Wiltshire SN10 2AF
Tel: 01380 729456
Web: www.colmansurveyors.co.uk
Email: info@dolmansurveyors.co.uk