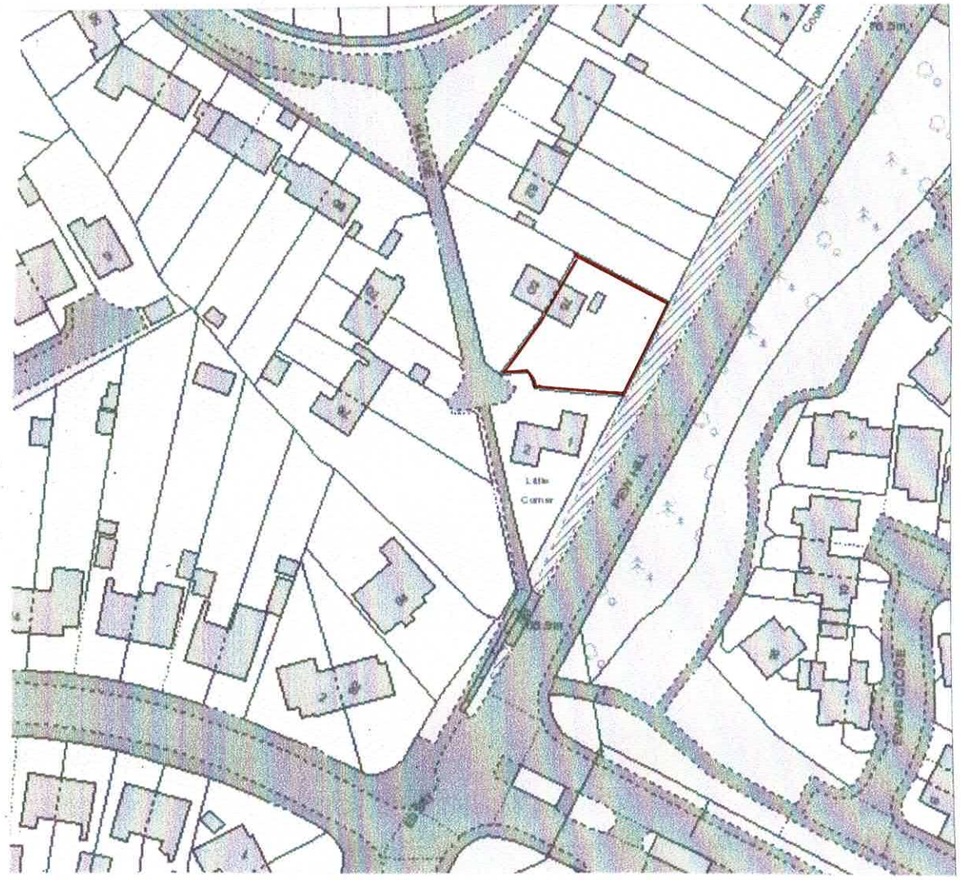

Location Plan 1:1250

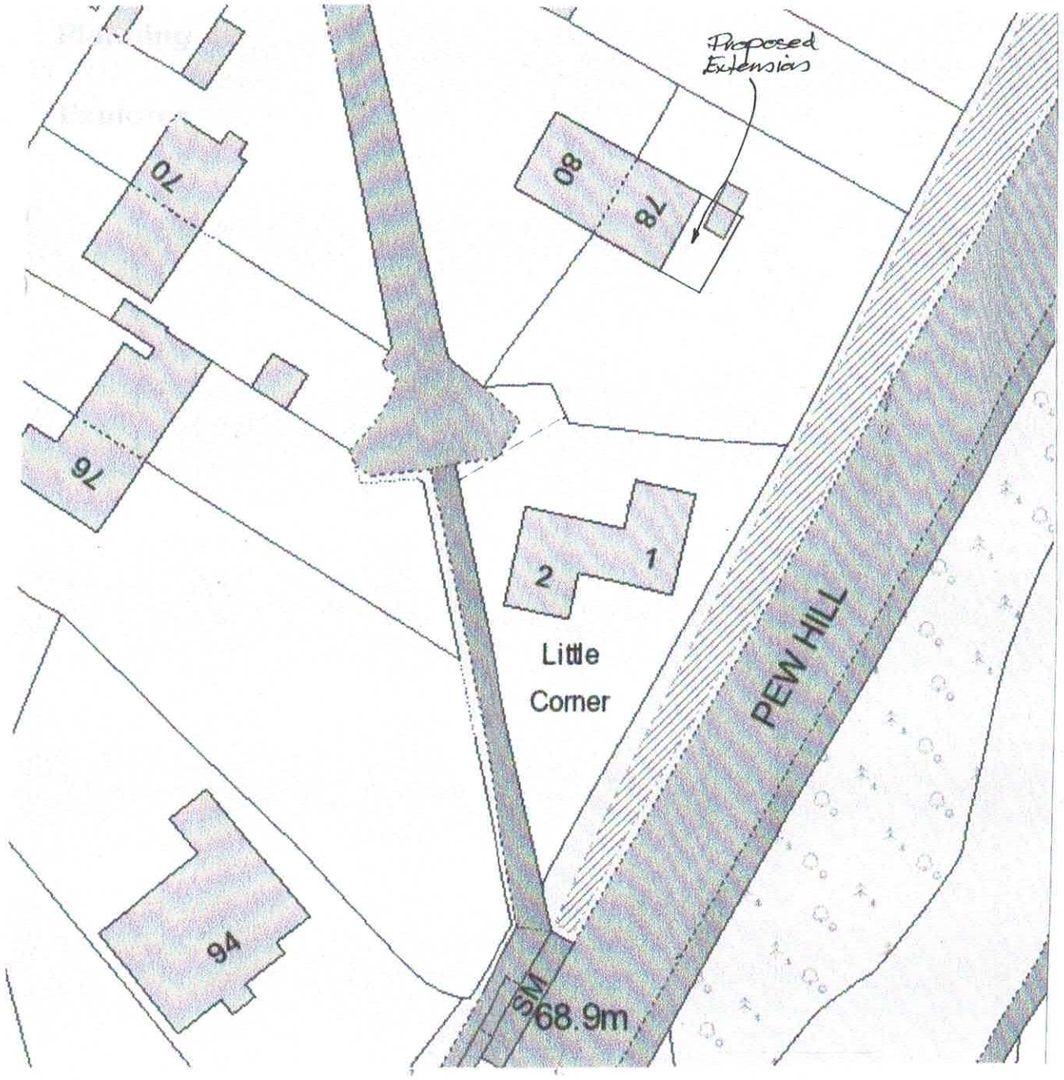

Site Plan 1:500

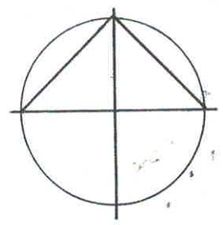

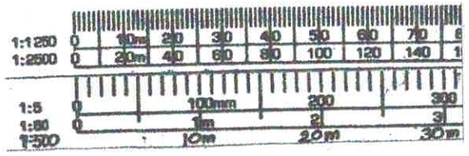

CHRIS HYDE
3 Potley Lane
Corsham, Wilts
SN13 9RY
01225811057

Project
78 Hill Rise
Chippenham SN15 1AZ
Extension to Dwelling

Drawing
Site & Location Plan

Scale 1:1250
1:500

Drawing No
2346/3

Date
Aug 2023

Drawn
Chris Hyde