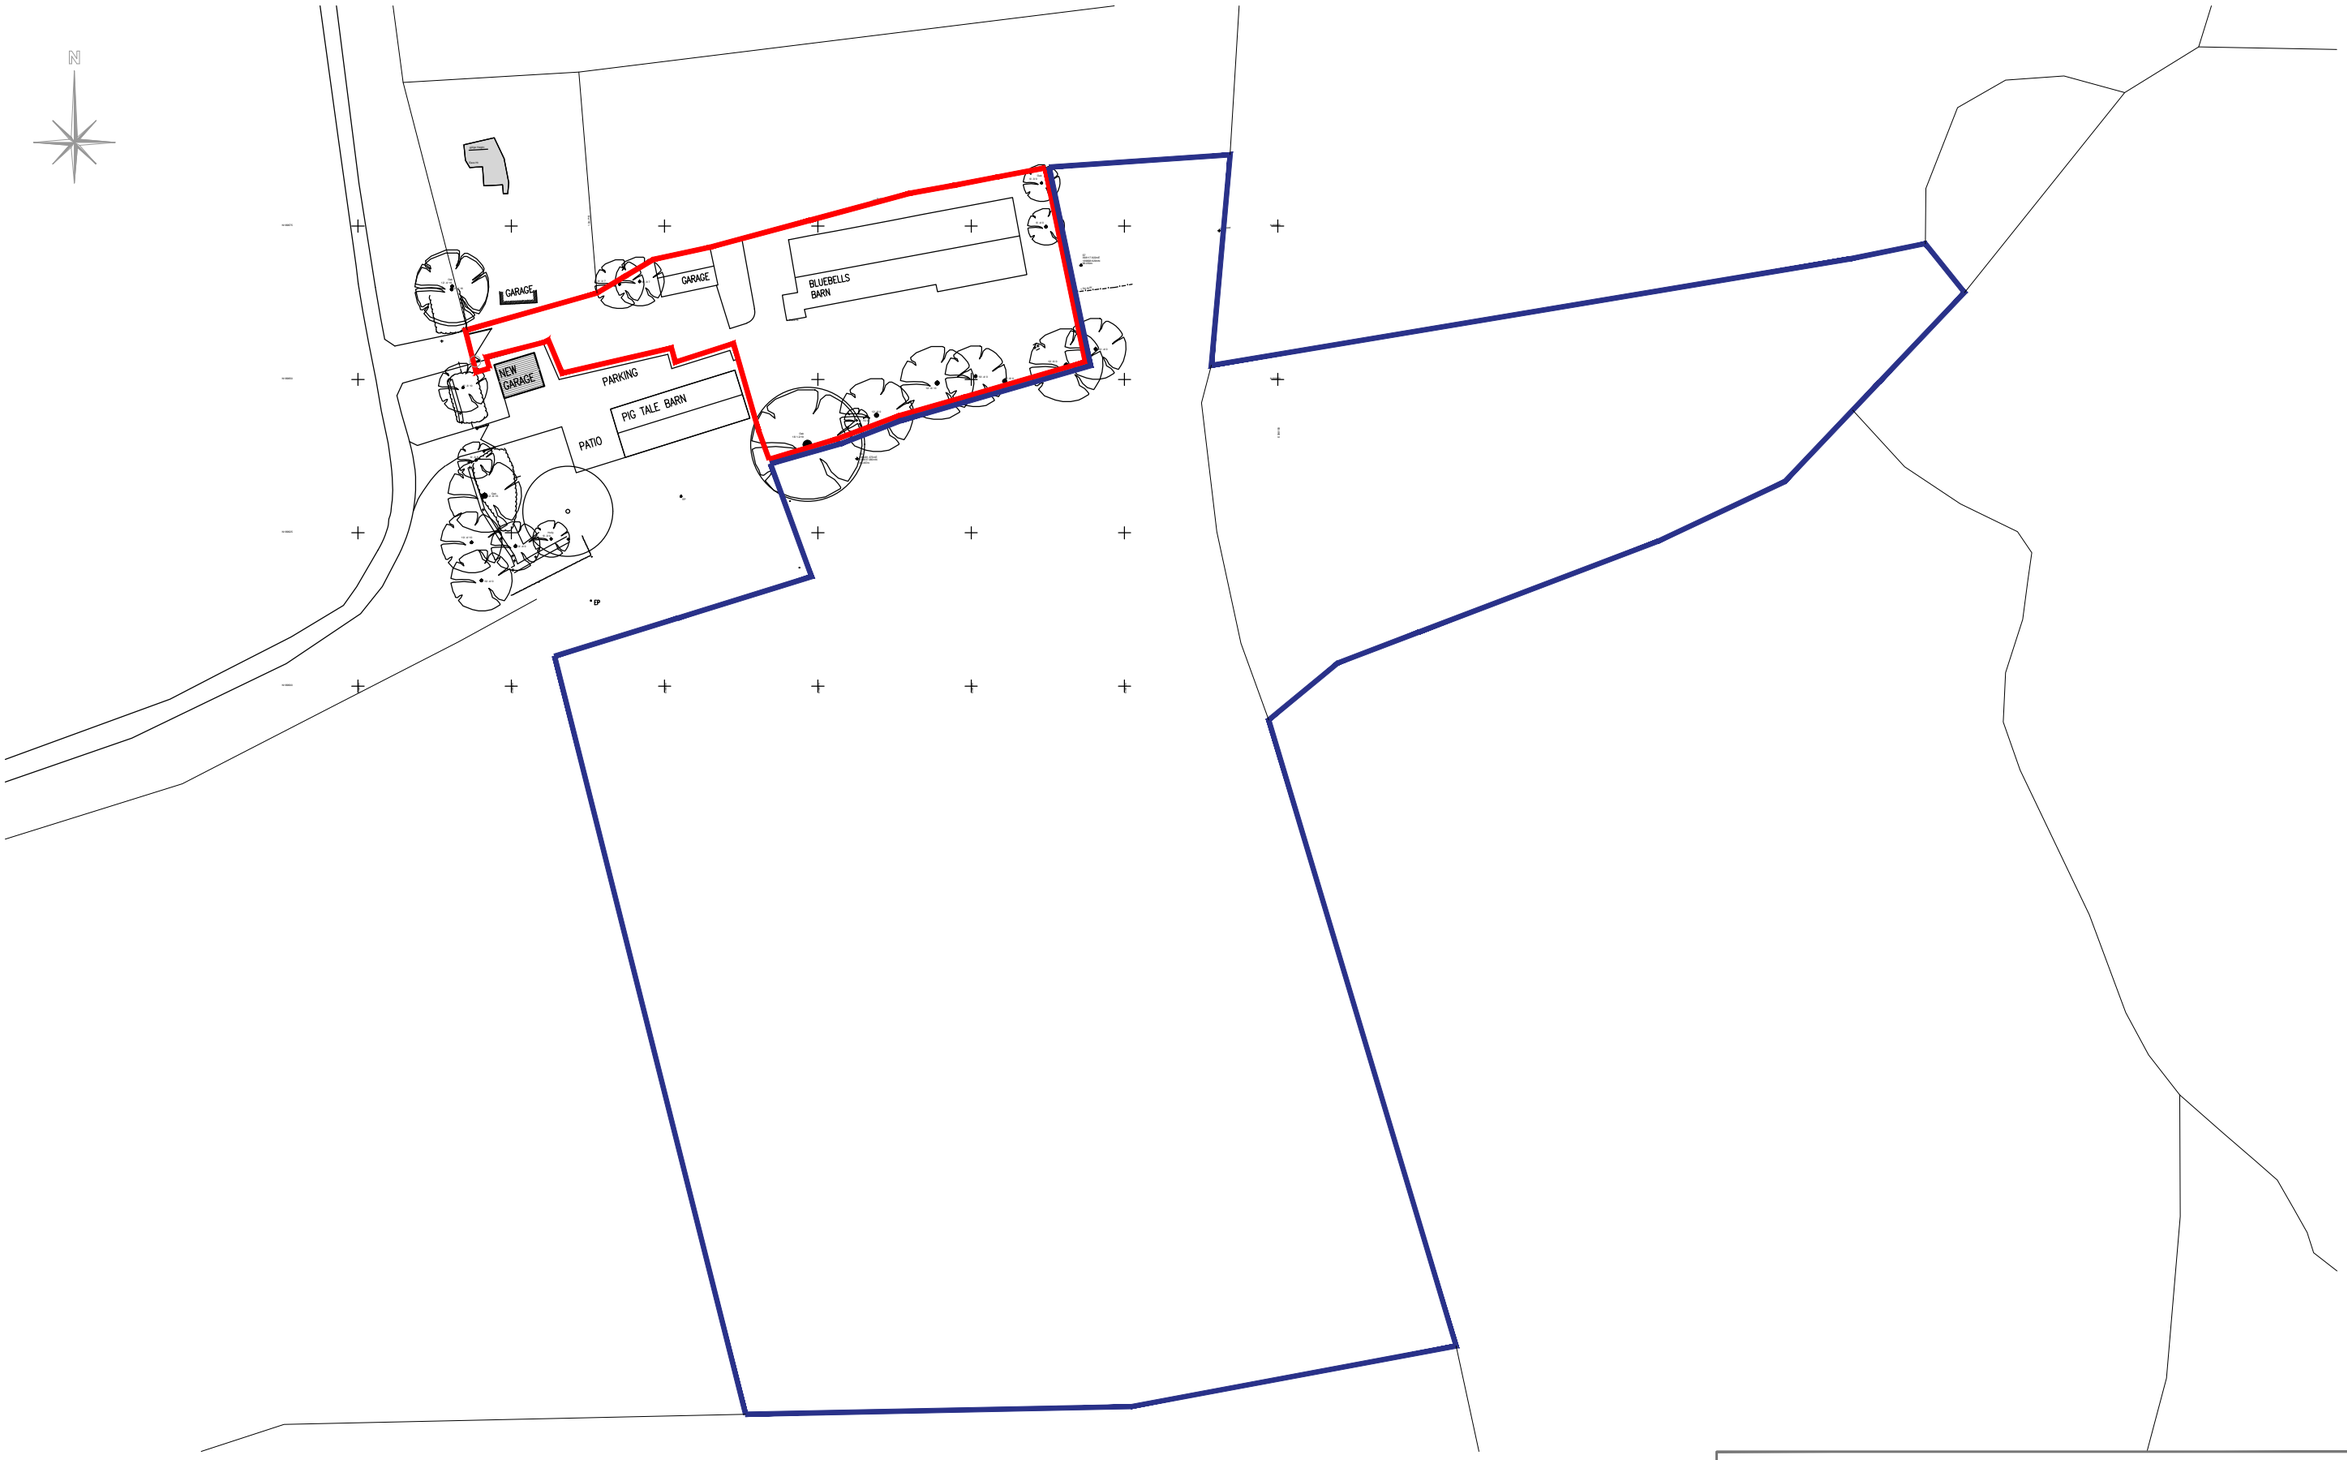

BLUEBELLS BARN, BULLOCKS HORN, CHARLTON

BLUEBELLS SITE PLAN

Scale
1:1000 @ A3

Date
July 2023

Project and Drawing No.
COB/22/001/ - 001a

© All Rights Reserved

Email: chris@cobriencs.co.uk T: 07722698847
Web: www.cobriencs.co.uk
Chris O'Brien Surveyors Ltd. Company Registration 3873373

CHRIS O'BRIEN Chartered Surveyors

RICS®