LEGEND :-

- 400kV CABLE ROUTE
- HDD
- PROJECT BOUNDARY LINE
- EXISTING OVERHEAD LINE
- TEMPORARY OVERHEAD LINE
- PROPOSED TRACKWAY

NOTES:

1. ALL DIMENSIONS ARE IN METRES UNLESS STATED OTHERWISE.
2. ROUTE SHOWN IS PRELIMINARY ONLY. SUBJECT TO CHANGE BASED ON SITE SURVEYS AND THIRD PARTY INFORMATION.
3. HDD LENGTH SHOWN IS INDICATIVE ONLY. SAME WILL BE CONFIRMED ONCE HDD CONTRACTOR FINALISES THE DESIGN.
4. JOINT BAY LOCATION SHOWN IS INDICATIVE ONLY AND EXACT LOCATION WILL BE CONFIRMED AFTER SITE SURVEYS.
5. GROUP, PHASE AND CIRCUIT SPACINGS AT RESPECTIVE UTILITY CROSSINGS AND HDD'S WILL BE FINALISED AFTER SITE SURVEY RESULT AND HDD CONTRACTOR INFORMATION.

BB REFERENCE DRAWINGS:

1. 5417-PTDC-CABXX-XX-DR-DT-000024 - OVERALL CABLE ROUTE LAYOUT FOR 400kV BRAMLEY - MELKSHAM CIRCUIT 1 AND 2
2. 5417-PTDC-CABTR-XX-DR-DT-000035 - TRENCH CROSS SECTION AGRICULTURAL LAND.
3. 5417-PTDC-CABTR-XX-DR-DT-000037 - TRENCH CROSS SECTION ROAD CROSSING.
4. 5417-PTDC-CABXX-XX-DR-DT-000039 - TRENCH CROSS SECTION UTILITY CROSSING.
5. 417804-MMD-00-XX-M3-C-0100_MODEL DRAWING.

NORTH

SHEET 2

SHEET 3

BM01 Hedgerow Folly Road

BM02 Hedgerow Folly Road

BM04 Hedgerow Private Lane next to Wilshire Concrete

BM Conscience Lane Hedgerow

BM06 Hedgerow Horton Road

BM07 Hedgerow Horton Road

BM08 Hedgerow Horton Road

PROJECT BOUNDARY
SCALE: N.T.S

REV.	P04	REMARKS:
DRAWN	GK	
DESIGN	BJ	
CHKD 1	SVB	RED LINE BOUNDARY AT ROWDEFIELD CSEC MODIFIED AS PER NG COMMENTS
CHKD 2	MK	
APPD	SB	DATE 07/07/2023
REV.	P03	REMARKS:
DRAWN	DJS	
DESIGN	-	
CHKD 1	-	PROPOSED TRACKWAY ADDED TO KEY, SHEETS 2 & 3 ADDED
CHKD 2	MPS	
APPD	NH	DATE 10/11/2022
REV.	P02	REMARKS:
DRAWN	DJS	
DESIGN	-	
CHKD 1	-	BOUNDARY UPDATED TO INCLUDE TEMPORARY TOWERS AND ASSOCIATED WORKS
CHKD 2	-	
APPD	-	DATE 26/08/2022
REV.	P01	REMARKS:
DRAWN	GK	
DESIGN	BJ	
CHKD 1	SVB	FIRST ISSUE FOR APPROVAL
CHKD 2	NH	
APPD	-	DATE 21/02/2022

nationalgrid

NG DRAWING NUMBER: -

NG SCHEME NUMBER : 100540

TITLE :

PROJECT BOUNDARY DRAWING

PROJECT NAME: NORTH WESSEX DOWNS VIP

PROJECT NUMBER : SC20/528

SCALE: N.T.S	SHEET: 1 OF 3	SHEET SIZE: A1
STATUS: -	REVISION: P04	ACTIVITY ID:ENG_

DRAWING No. / BIM CODE

5417-PTDC-CABXX-XX-DR-EC-000079

© Balfour Beatty plc 2023 THE COPYRIGHT IN THIS DRAWING & THE DESIGN RIGHT IN THE ARTICLE(S) DEPICTED BELONG TO BALFOUR BEATTY PLC OR ITS SUBSIDIARY. THE DRAWING MAY NOT BE COPIED BY ANY MEANS (INCLUDING TRACING) OR STORED AS A MICROFILM, AS A CAD FILE, OR CD-ROM OR IN ANY OTHER ELECTRONIC FORM. NOR MAY ARTICLES BE MADE FROM THE DRAWING, EITHER DIRECTLY OR INDIRECTLY, WITHOUT THE PRIOR WRITTEN CONSENT OF BALFOUR BEATTY PLC OR ITS AUTHORISED REPRESENTATIVES.

LEGEND :-

- 400kV CABLE ROUTE
- HDD
- PROJECT BOUNDARY LINE
- EXISTING OVERHEAD LINE
- TEMPORARY OVERHEAD LINE
- PROPOSED TRACKWAY

NOTES:

1. ALL DIMENSIONS ARE IN METRES UNLESS STATED OTHERWISE.
2. ROUTE SHOWN IS PRELIMINARY ONLY. SUBJECT TO CHANGE BASED ON SITE SURVEYS AND THIRD PARTY INFORMATION.
3. HDD LENGTH SHOWN IS INDICATIVE ONLY. SAME WILL BE CONFIRMED ONCE HDD CONTRACTOR FINALISES THE DESIGN.
4. JOINT BAY LOCATION SHOWN IS INDICATIVE ONLY AND EXACT LOCATION WILL BE CONFIRMED AFTER SITE SURVEYS.
5. GROUP, PHASE AND CIRCUIT SPACINGS AT RESPECTIVE UTILITY CROSSINGS AND HDD'S WILL BE FINALISED AFTER SITE SURVEY RESULT AND HDD CONTRACTOR INFORMATION.

BB REFERENCE DRAWINGS:

1. 5417-PTDC-CABXX-XX-DR-DT-000024 - OVERALL CABLE ROUTE LAYOUT FOR 400kV BRAMLEY - MELKSHAM CIRCUIT 1 AND 2
2. 5417-PTDC-CABTR-XX-DR-DT-000035 - TRENCH CROSS SECTION AGRICULTURAL LAND.
3. 5417-PTDC-CABTR-XX-DR-DT-000037 - TRENCH CROSS SECTION ROAD CROSSING.
4. 5417-PTDC-CABXX-XX-DR-DT-000039 - TRENCH CROSS SECTION UTILITY CROSSING.
5. 417804-MMD-00-XX-M3-C-0100_MODEL DRAWING.

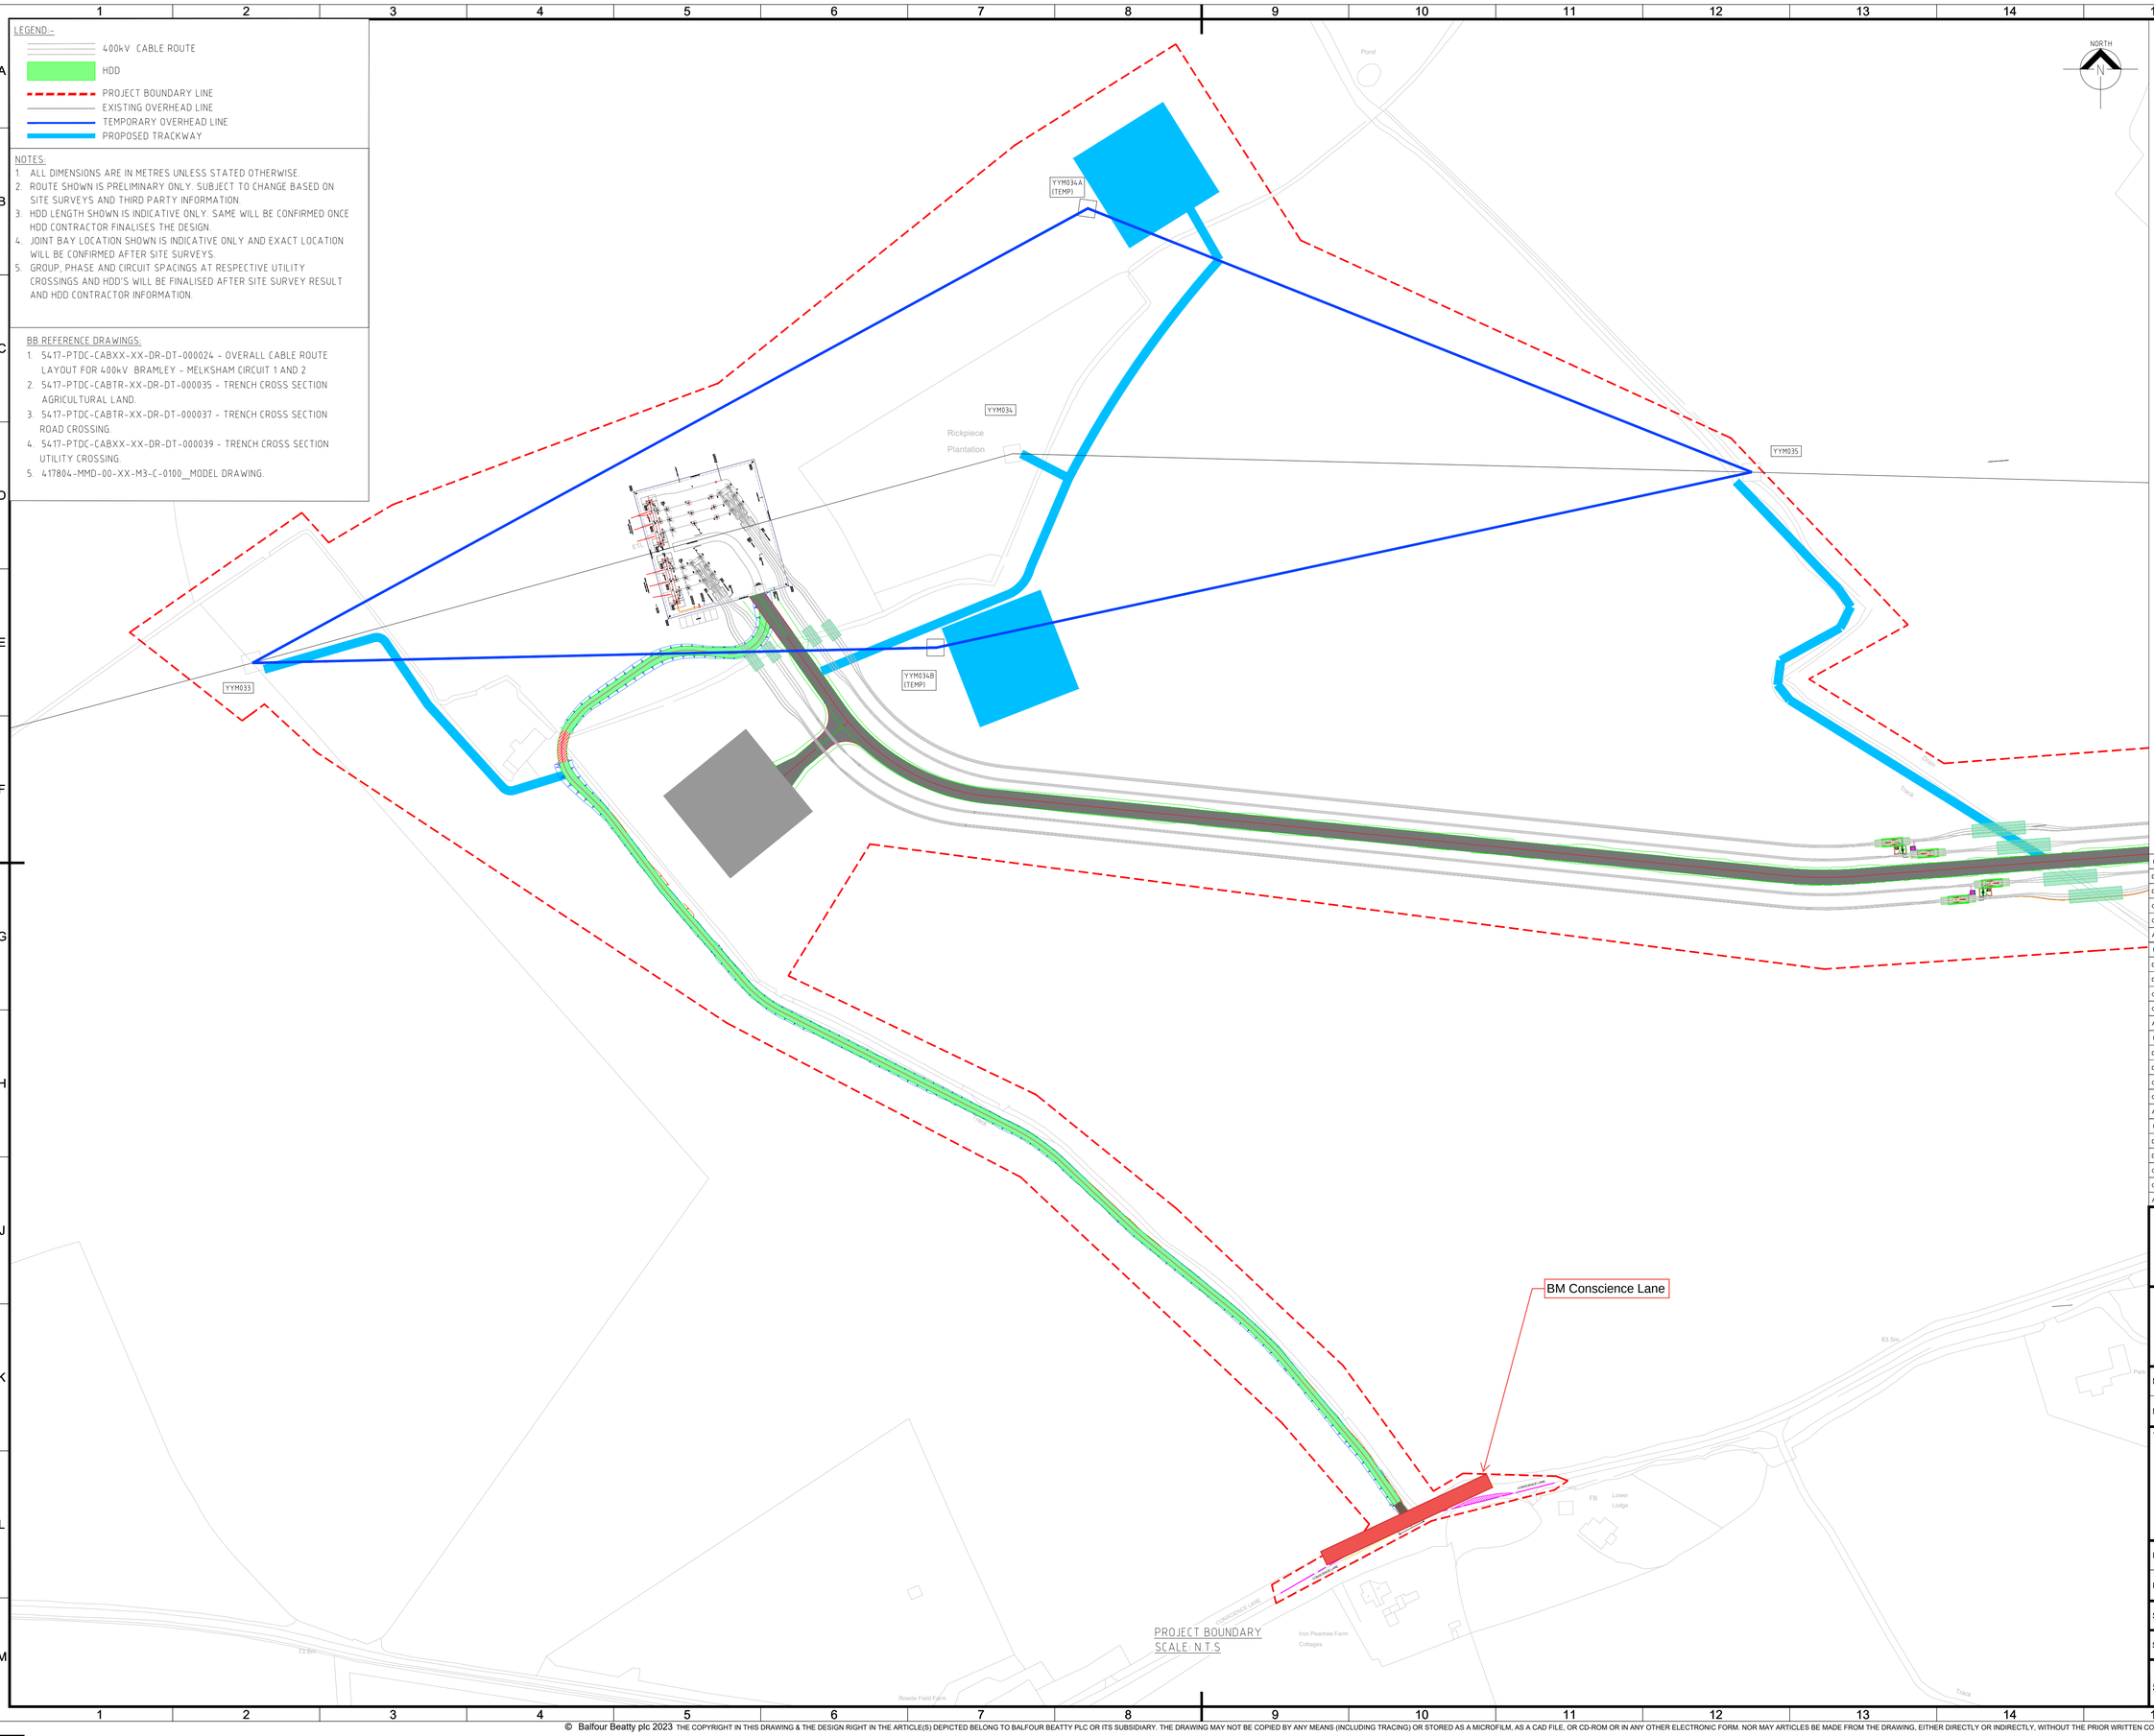

REV.	P04	REMARKS:
DRAWN	GK	
DESIGN	BJ	RED LINE BOUNDARY AT ROWDEFIELD CSEC MODIFIED AS PER NG COMMENTS
CHKD 1	SVB	
CHKD 2	MK	
APPD	SB	DATE 07/07/2023
REV.	P03	REMARKS:
DRAWN	DJS	
DESIGN	-	PROPOSED TRACKWAY ADDED TO KEY, SHEETS 2 & 3 ADDED
CHKD 1	-	
CHKD 2	MPS	
APPD	NH	DATE 10/11/2022
REV.	P02	REMARKS:
DRAWN	DJS	
DESIGN	-	BOUNDARY UPDATED TO INCLUDE TEMPORARY TOWERS AND ASSOCIATED WORKS
CHKD 1	-	
CHKD 2	-	
APPD	-	DATE 26/08/2022
REV.	P01	REMARKS:
DRAWN	GK	
DESIGN	BJ	FIRST ISSUE FOR APPROVAL
CHKD 1	SVB	
CHKD 2	NH	
APPD	-	DATE 21/02/2022

national grid

NG DRAWING NUMBER: -

NG SCHEME NUMBER : 100540

TITLE :

PROJECT BOUNDARY DRAWING

PROJECT NAME: NORTH WESSEX DOWNS VIP

PROJECT NUMBER : SC20/528

SCALE: N.T.S	SHEET: 2 OF 3	SHEET SIZE: A1
STATUS: -	REVISION: P04	ACTIVITY ID:ENG_

DRAWING No. / BIM CODE

5417-PTDC-CABXX-XX-DR-EC-000079

© Balfour Beatty plc 2023 THE COPYRIGHT IN THIS DRAWING & THE DESIGN RIGHT IN THE ARTICLE(S) DEPICTED BELONG TO BALFOUR BEATTY PLC OR ITS SUBSIDIARY. THE DRAWING MAY NOT BE COPIED BY ANY MEANS (INCLUDING TRACING) OR STORED AS A MICROFILM, AS A CAD FILE, OR CD-ROM OR IN ANY OTHER ELECTRONIC FORM. NOR MAY ARTICLES BE MADE FROM THE DRAWING, EITHER DIRECTLY OR INDIRECTLY, WITHOUT THE PRIOR WRITTEN CONSENT OF BALFOUR BEATTY PLC OR ITS AUTHORISED REPRESENTATIVES.

LEGEND :-

- 400kV CABLE ROUTE
- HDD
- PROJECT BOUNDARY LINE
- EXISTING OVERHEAD LINE
- TEMPORARY OVERHEAD LINE
- PROPOSED TRACKWAY

NOTES:

1. ALL DIMENSIONS ARE IN METRES UNLESS STATED OTHERWISE.
2. ROUTE SHOWN IS PRELIMINARY ONLY. SUBJECT TO CHANGE BASED ON SITE SURVEYS AND THIRD PARTY INFORMATION.
3. HDD LENGTH SHOWN IS INDICATIVE ONLY. SAME WILL BE CONFIRMED ONCE HDD CONTRACTOR FINALISES THE DESIGN.
4. JOINT BAY LOCATION SHOWN IS INDICATIVE ONLY AND EXACT LOCATION WILL BE CONFIRMED AFTER SITE SURVEYS.
5. GROUP, PHASE AND CIRCUIT SPACINGS AT RESPECTIVE UTILITY CROSSINGS AND HDD'S WILL BE FINALISED AFTER SITE SURVEY RESULT AND HDD CONTRACTOR INFORMATION.

BB REFERENCE DRAWINGS:

1. 5417-PTDC-CABXX-XX-DR-DT-000024 - OVERALL CABLE ROUTE LAYOUT FOR 400kV BRAMLEY - MELKSHAM CIRCUIT 1 AND 2
2. 5417-PTDC-CABTR-XX-DR-DT-000035 - TRENCH CROSS SECTION AGRICULTURAL LAND.
3. 5417-PTDC-CABTR-XX-DR-DT-000037 - TRENCH CROSS SECTION ROAD CROSSING.
4. 5417-PTDC-CABXX-XX-DR-DT-000039 - TRENCH CROSS SECTION UTILITY CROSSING.
5. 417804-MMD-00-XX-M3-C-0100_MODEL DRAWING.

BM 06 Horton Road

BM 07 Horton Road

BM 08 Horton Road

PROJECT BOUNDARY
SCALE: N.T.S

REV.	P04	REMARKS:
DRAWN	GK	RED LINE BOUNDARY AT ROWDEFIELD CSEC MODIFIED AS PER NG COMMENTS
DESIGN	BJ	
CHKD 1	SVB	
CHKD 2	MK	
APPD	SB	DATE 07/07/2023
REV.	P03	REMARKS:
DRAWN	DJS	PROPOSED TRACKWAY ADDED TO KEY, SHEETS 2 & 3 ADDED
DESIGN	-	
CHKD 1	-	
CHKD 2	MPS	
APPD	NH	DATE 10/11/2022
REV.	P02	REMARKS:
DRAWN	DJS	BOUNDARY UPDATED TO INCLUDE TEMPORARY TOWERS AND ASSOCIATED WORKS
DESIGN	-	
CHKD 1	-	
CHKD 2	-	
APPD	-	DATE 26/08/2022
REV.	P01	REMARKS:
DRAWN	GK	FIRST ISSUE FOR APPROVAL
DESIGN	BJ	
CHKD 1	SVB	
CHKD 2	NH	
APPD	-	DATE 21/02/2022

national grid

NG DRAWING NUMBER: -

NG SCHEME NUMBER : 100540

TITLE :

PROJECT BOUNDARY DRAWING

PROJECT NAME: NORTH WESSEX DOWNS VIP

PROJECT NUMBER : SC20/528

SCALE: N.T.S | SHEET: 3 OF 3 | SHEET SIZE: A1

STATUS: - | REVISION: P04 | ACTIVITY ID:ENG_

DRAWING No. / BIM CODE

5417-PTDC-CABXX-XX-DR-EC-000079

© Balfour Beatty plc 2023 THE COPYRIGHT IN THIS DRAWING & THE DESIGN RIGHT IN THE ARTICLE(S) DEPICTED BELONG TO BALFOUR BEATTY PLC OR ITS SUBSIDIARY. THE DRAWING MAY NOT BE COPIED BY ANY MEANS (INCLUDING TRACING) OR STORED AS A MICROFILM, AS A CAD FILE, OR CD-ROM OR IN ANY OTHER ELECTRONIC FORM. NOR MAY ARTICLES BE MADE FROM THE DRAWING, EITHER DIRECTLY OR INDIRECTLY, WITHOUT THE PRIOR WRITTEN CONSENT OF BALFOUR BEATTY PLC OR ITS AUTHORISED REPRESENTATIVES.