COPYRIGHT © StudioLite Ltd

Never scale from this drawing. Always refer to figured dimensions.

Contractors, subcontractors and suppliers to verify ALL dimensions on site PRIOR to commencing any work or producing any shop drawings or similar.

This drawing is to be read in conjunction with ALL consultants information such as structural, mechanical and electrical engineers drawings and all discrepancies are to be reported to the architect.

NOTES

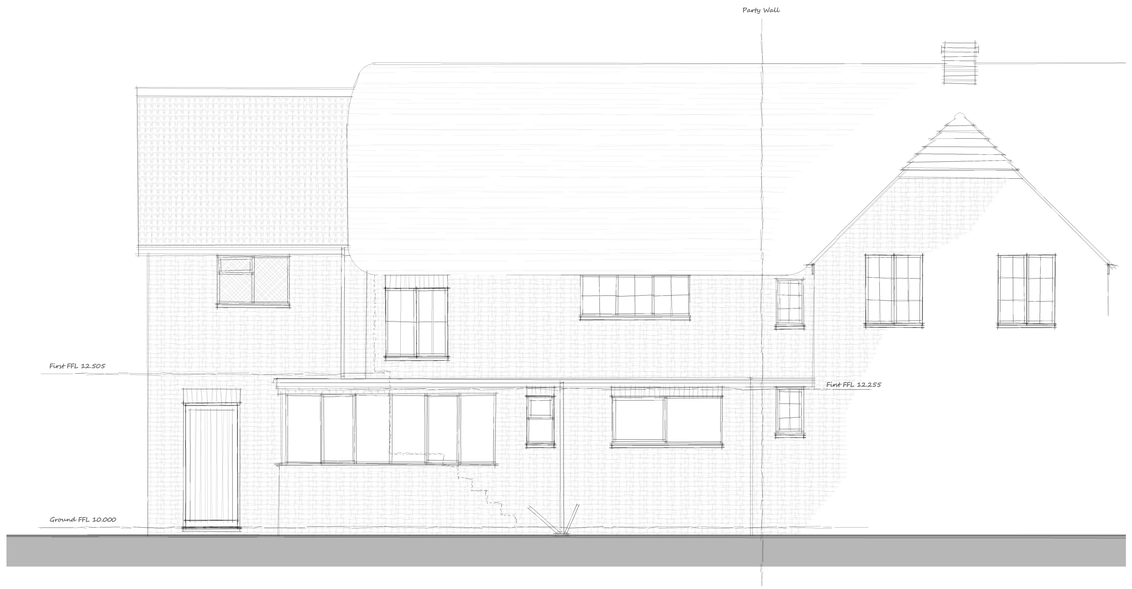

Rear Elevation
Scale 1:50

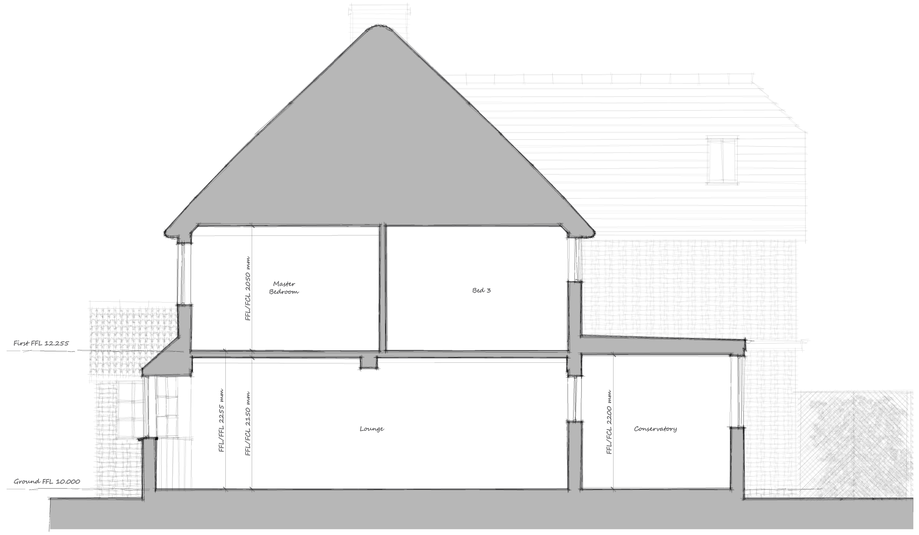

Typical Section
Scale 1:50

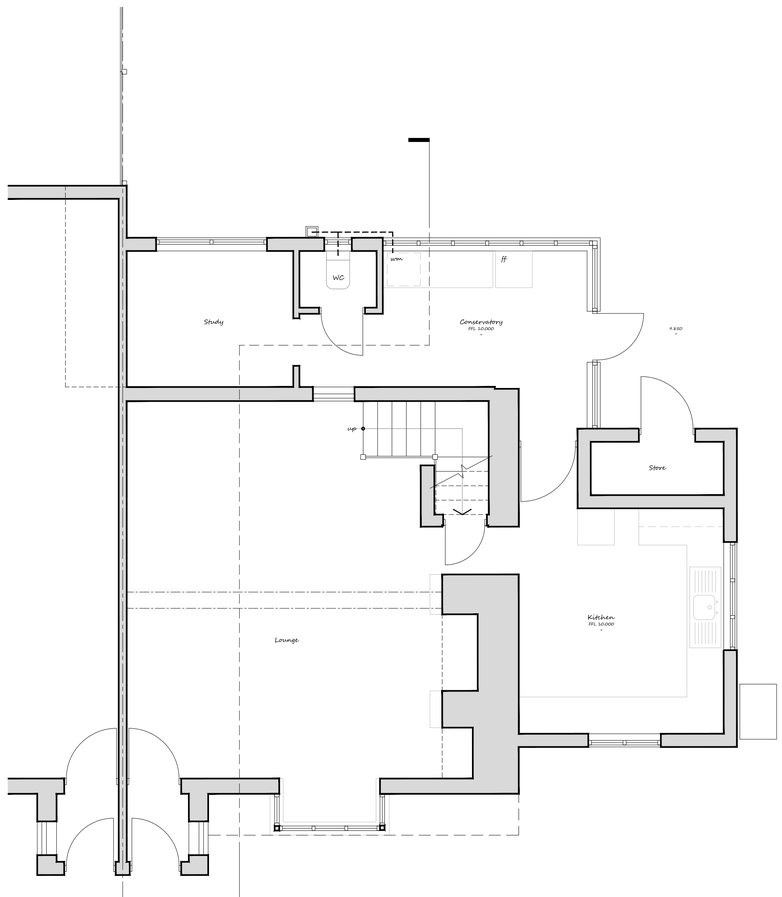

Ground Floor Plan
Scale 1:50

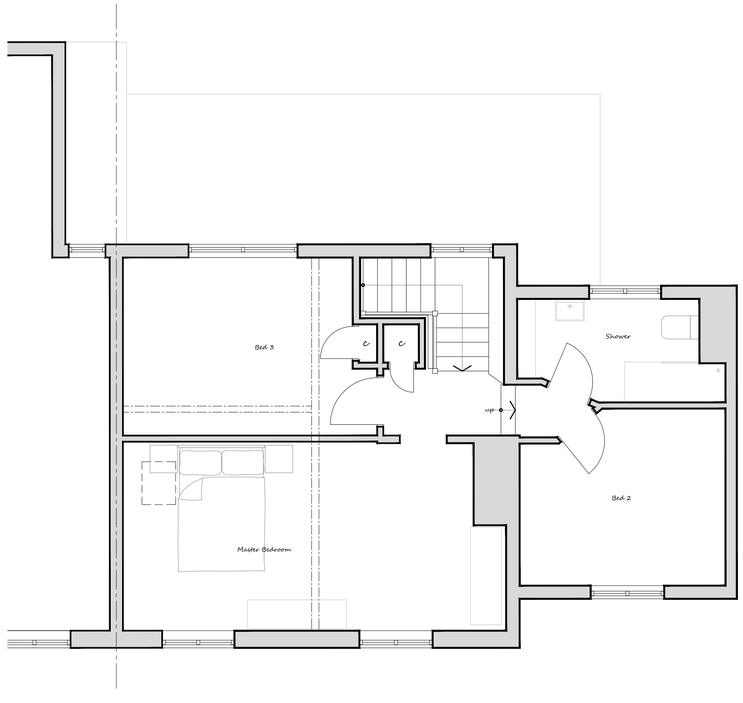

First Floor Plan
Scale 1:50

SCALE BAR 1:50

0 1 2 3 5

REV	DATE	REVISION NOTES	BY / CHKD
B	30.10.23	Revised to clients requirements	RH / SLA
A	27.10.23	Section & elevation added	RH / SLA
-	22.10.23	Client Issue	RH / SLA

STUDIOLITE ARCHITECTS
E: richardholmandesign@gmail.com
W: www.studiolitearchitect.com
M: 07403 246 109
RIBA Chartered Practice | ARB Registered Practice

CLIENT
4 The Green
Marston
Devizes
SN10 5SW

PROJECT
Proposed Extension & Alterations

DRAWING TITLE
Existing Plans, Section & Elevation

DRAWING STATUS			RIBA STAGE	BIM STATUS
CONCEPT DESIGN			STAGE 2	S0
DRAWN	CHECKED	DATE	SCALE	JOB NO
RH	SLA	22.10.2023	1:50 @ A1	0127
DRAWING No				REVISION
MARS-SLA-01-ZZ-DR-A-0010				B