



PROPOSED ACCESS ARRANGEMENT
SCALE 1:500

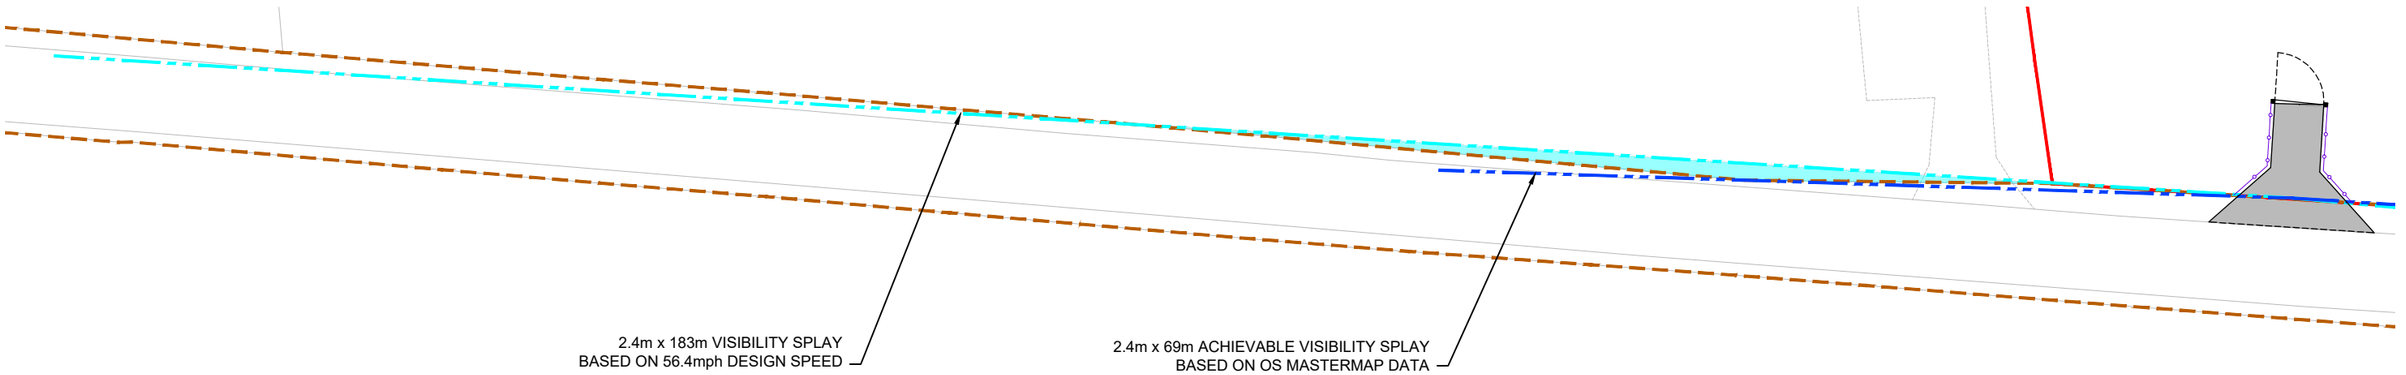

ACHIEVABLE VISIBILITY SPLAYS AND VISIBILITY SPLAYS TO THE WEST BASED ON 85TH PERCENTILE SPEEDS
SCALE 1:500

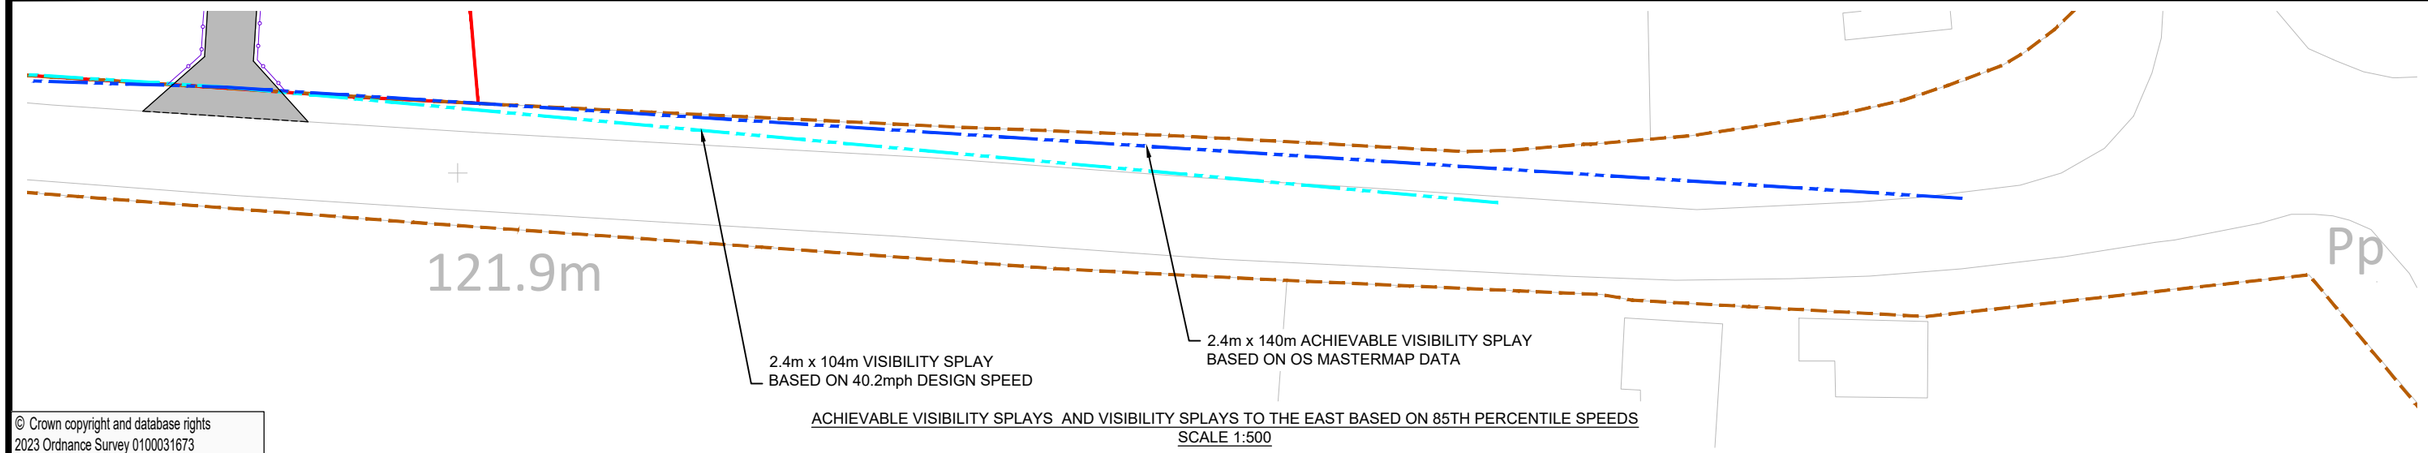

ACHIEVABLE VISIBILITY SPLAYS AND VISIBILITY SPLAYS TO THE EAST BASED ON 85TH PERCENTILE SPEEDS
SCALE 1:500

© Crown copyright and database rights
2023 Ordnance Survey 0100031673

REV	DETAILS	DRAWN	CHECKED	DATE
A	Five bar gate and Post and Wire Fence added.	BJC	MM	03.01.2024

NOTES:

1. Do not scale from this drawing.
2. This drawing is for illustrative purposes only and not for construction.
3. This drawing is to be read and printed in colour.
4. All dimensions are shown in metres, unless specified otherwise.
5. This drawing is based on OS Mastermap data and its accuracy cannot be guaranteed.

KEY

- Site Boundary
- Highway Boundary
- 85th Percentile Speeds Visibility Splay
- Achievable Visibility Splay
- Potential Third Party Land for 85th Percentile Speeds
- Proposed Post and Wire Fence

0m 5m 10m 15m 20m 25m

PROJECT: Foxley Corner, Urchfont

CLIENT: Duncan Forster

DRAWING TITLE: Proposed Agricultural Access and B3098 Visibility Splays

Condon Transport

DRAWN:	CHECKED:	DATE:	SCALES:	SHEET SIZE:	DRAWING NUMBER:	REVISION:
BJC	PD	02.01.2024	As Shown	A3	23002-002	A

NOTE: THE PROPERTY OF THIS DRAWING AND DESIGN IS VESTED IN CONDON TRANSPORT LTD. IT MUST NOT BE COPIED OR REPRODUCED IN ANY WAY WITHOUT THEIR PRIOR WRITTEN CONSENT.