Block Plan (Ref: PL/2023/01453)

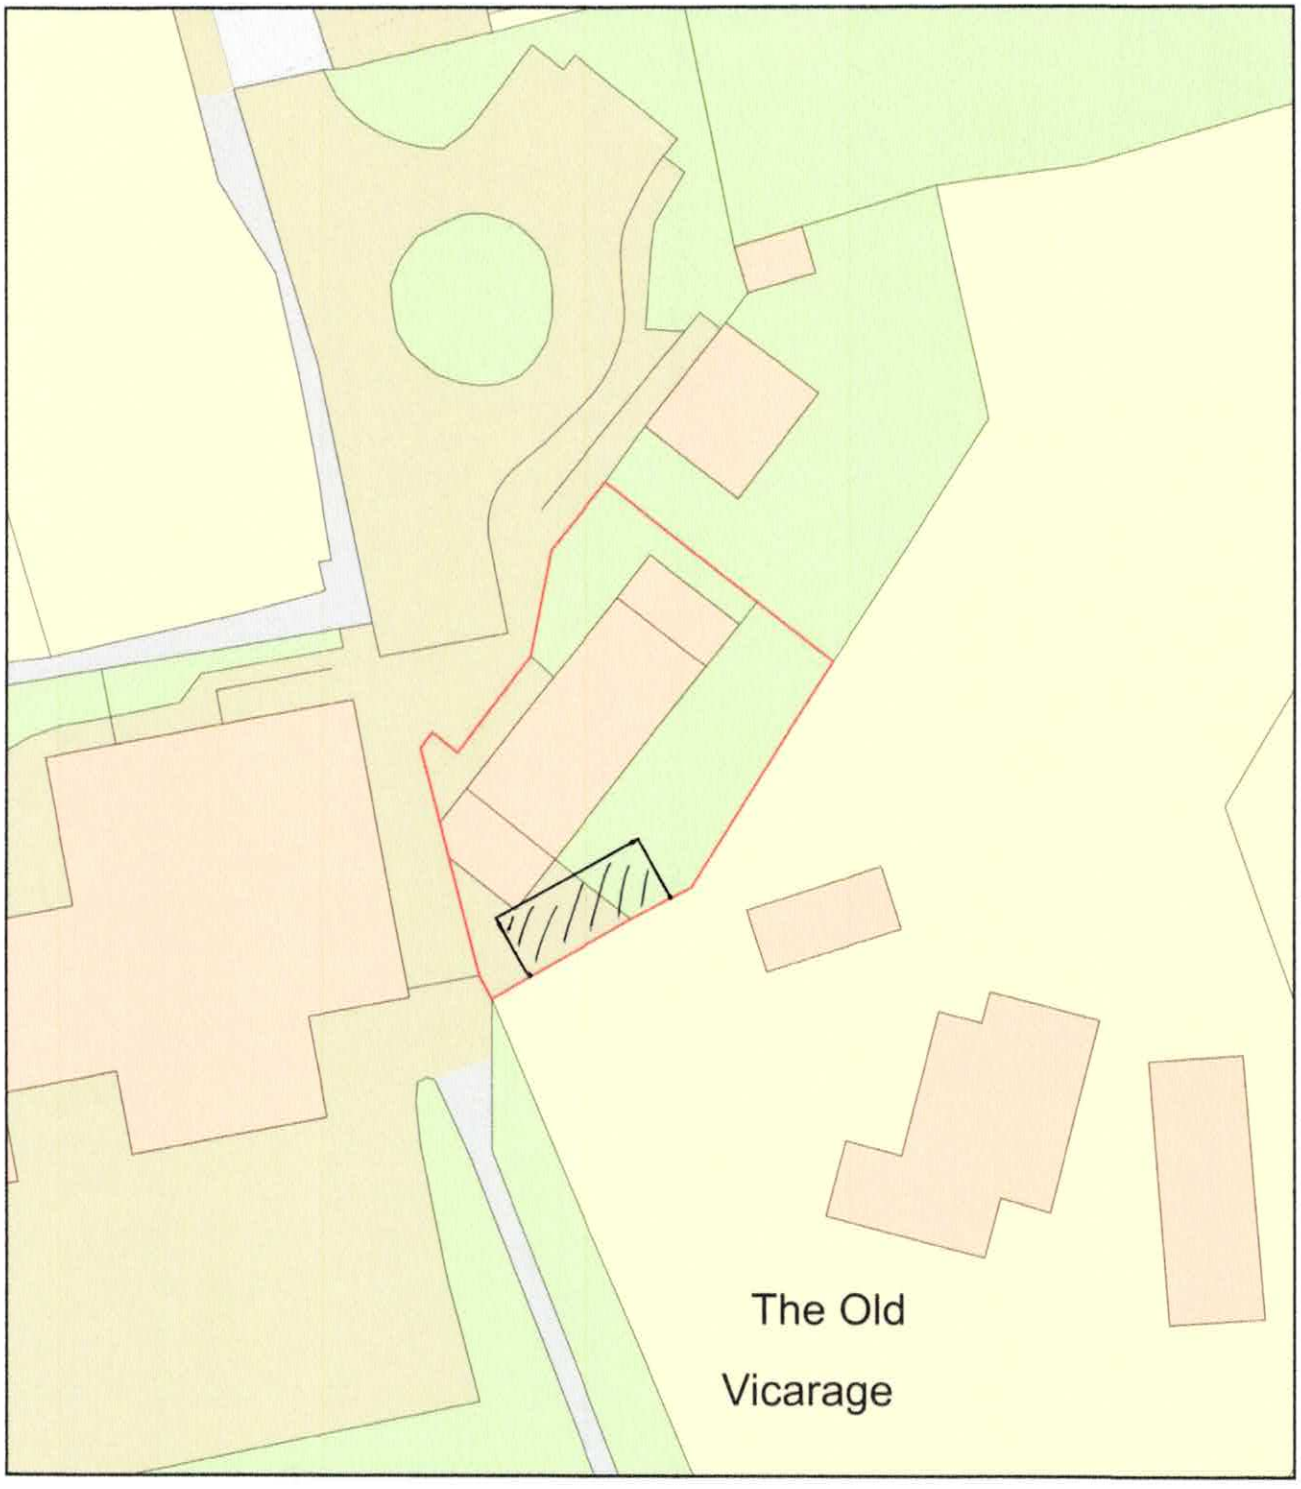

0 20
Metres

N

ReQuestaPlan

Plan Produced for: Step Up Pre-School

Date Produced: 21 Dec 2023

Plan Reference Number: TQRQM23355115137424

Scale: 1:500 @ A4

© Crown copyright and database rights 2023 OS 100042766