© THIS DRAWING IS THE COPYRIGHT OF MICHAEL LYONS ARCHITECTURE AND MUST NOT BE COPIED, USED OR DISCLOSED WITHOUT PRIOR PERMISSION.

N

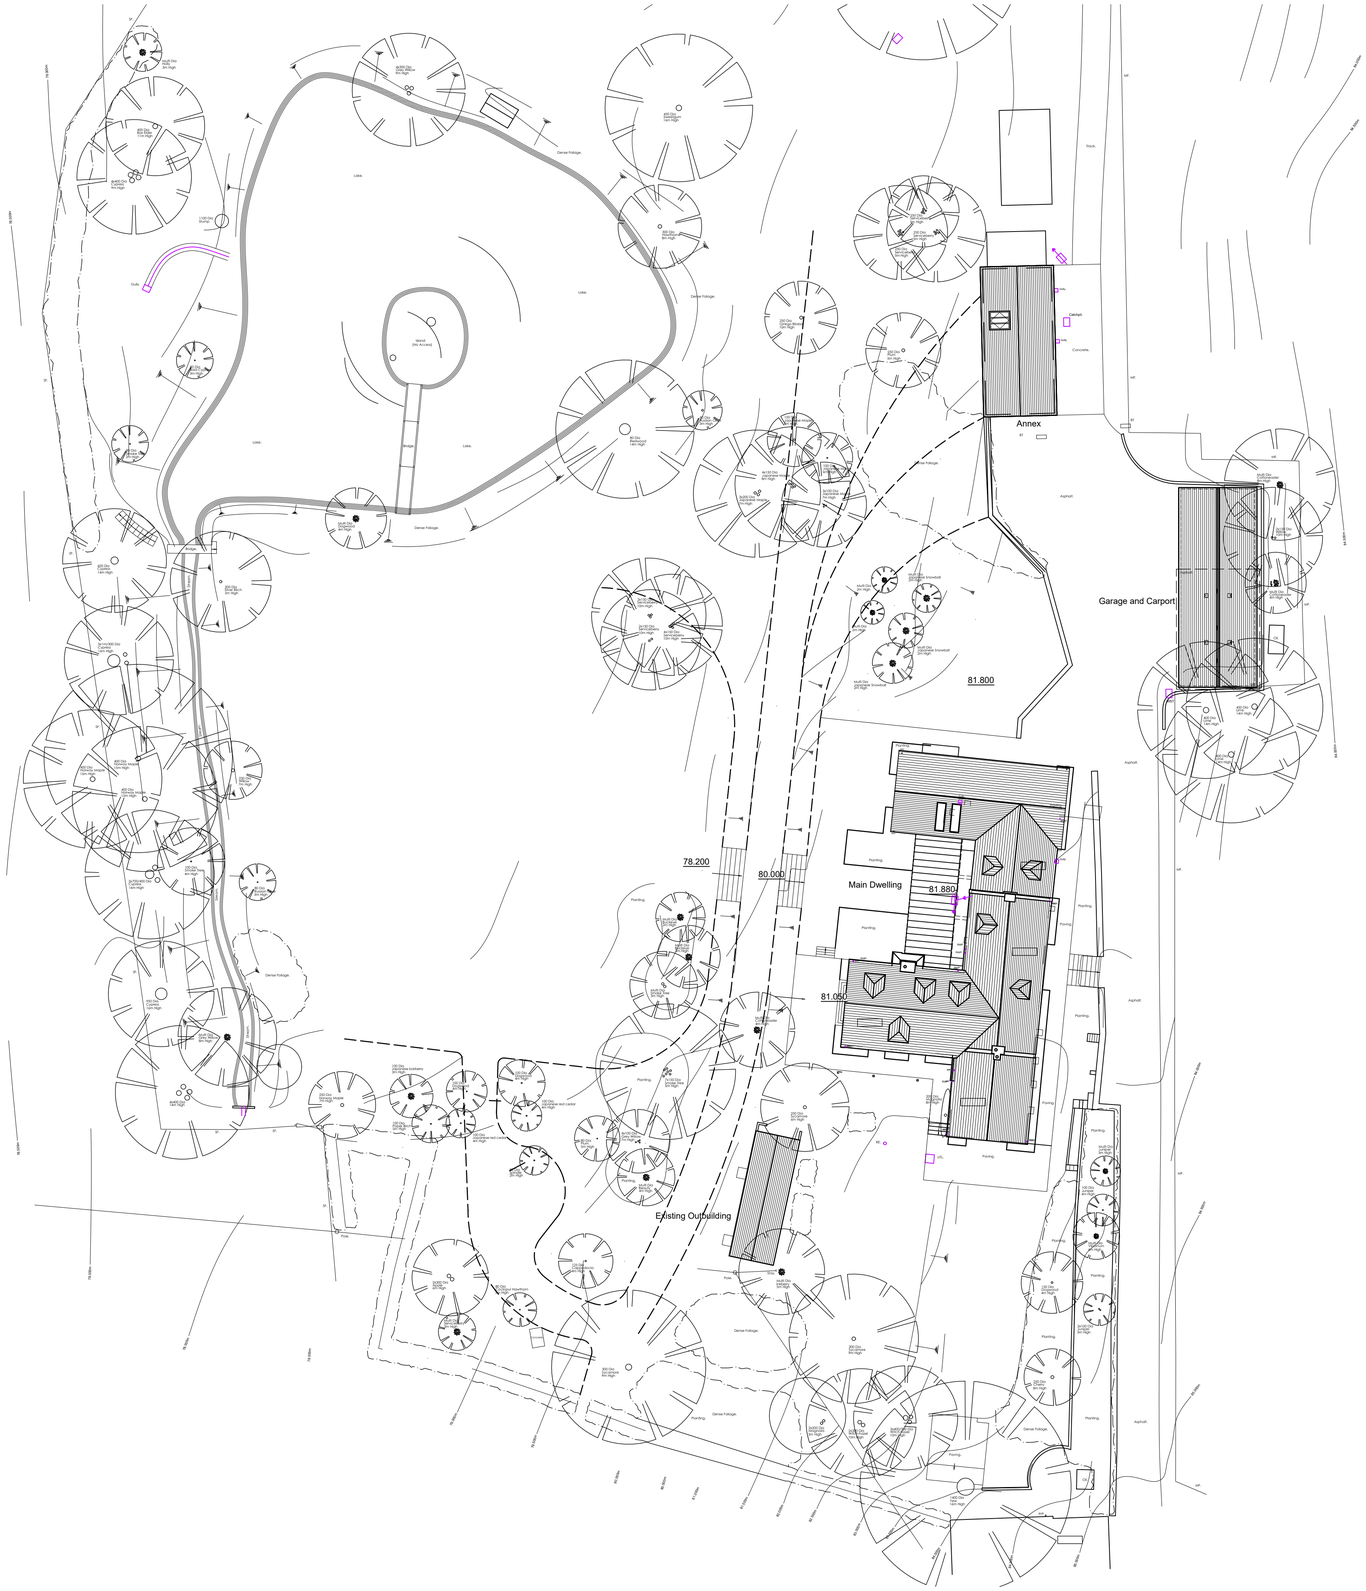

Proposed Site Plan

SCALE IN METRES [1:250 @ A1 & 1:500 @ A3]

0 5 10 15 20

SCALE IN METRES [1:1250 @ A1 & 1:2500 @ A3]

0 25 50 75 100

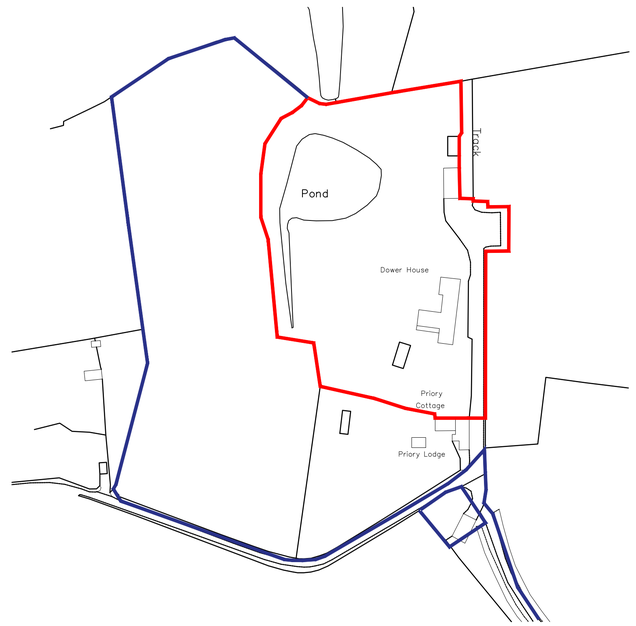

Site Location Plan
1:1250 @ A1

Revisions

Michael Lyons Architecture
1 Manor Farm Barns
Burcombe Lane, Burcombe
Salisbury, SP2 0EJ
Tel: 01722 743186
info@mlarchitecture.co.uk

Project:
The Dower House
Compton Chamberlyne
Salisbury, SP3 5DD

Drawing:
Proposed Site & Location Plans

Drawing No: **607/P.02**

Scale: 1:250 & 1:1250 @ A1
1:500 & 1:2500 @ A3

Origination Date: June 2022

Drawn by: ALE/MLx
Issued by:
Approved by:

- ☐ For Approval
- ☐ For Information
- ☐ Construction
- ☐ For Comment
- ☐ Tender
- ☐ As Built