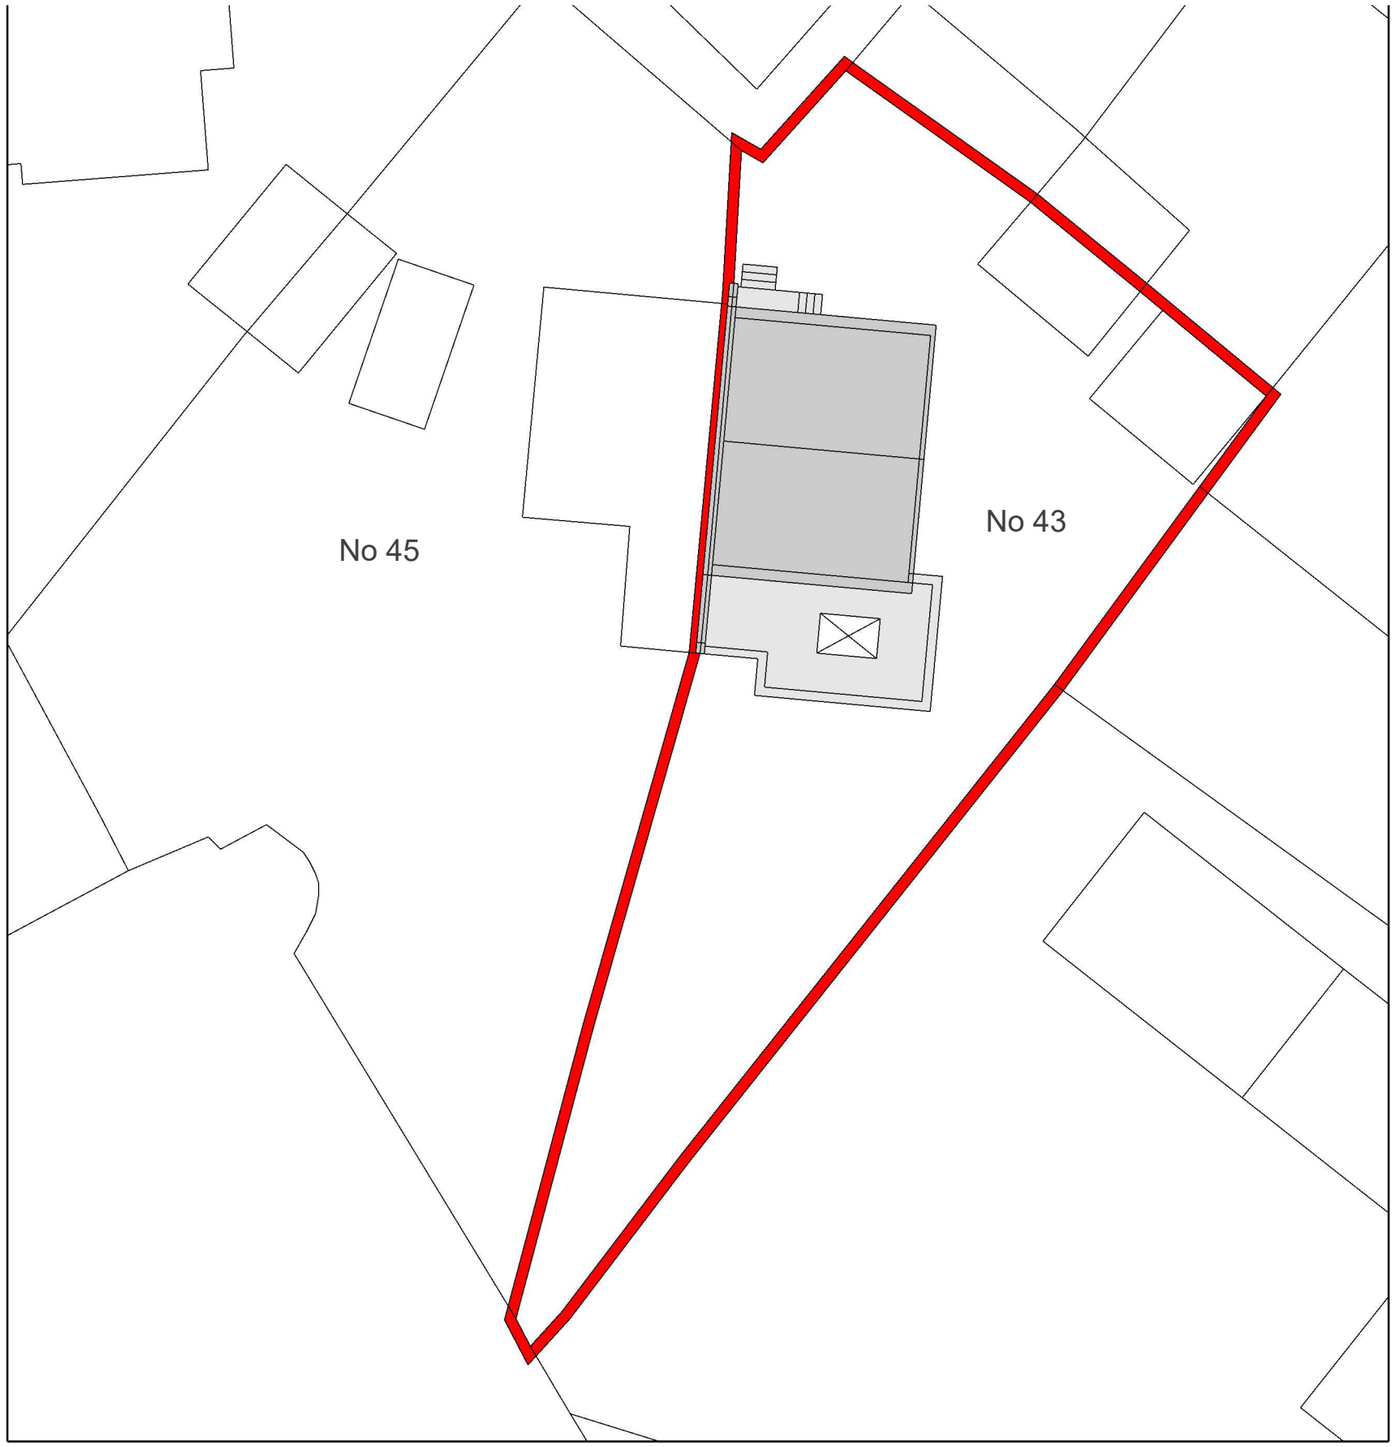

Scale: 1:200 A3

PP Ref 12659295

Design and Planning Works Ltd
www.theplanningworks.co.uk

20 m

N

Site Block Plan - Proposed