Revision Notes

date	rev	note
10/01/24	P1	First issue for comment
16/01/24	P2	Issued for Planning

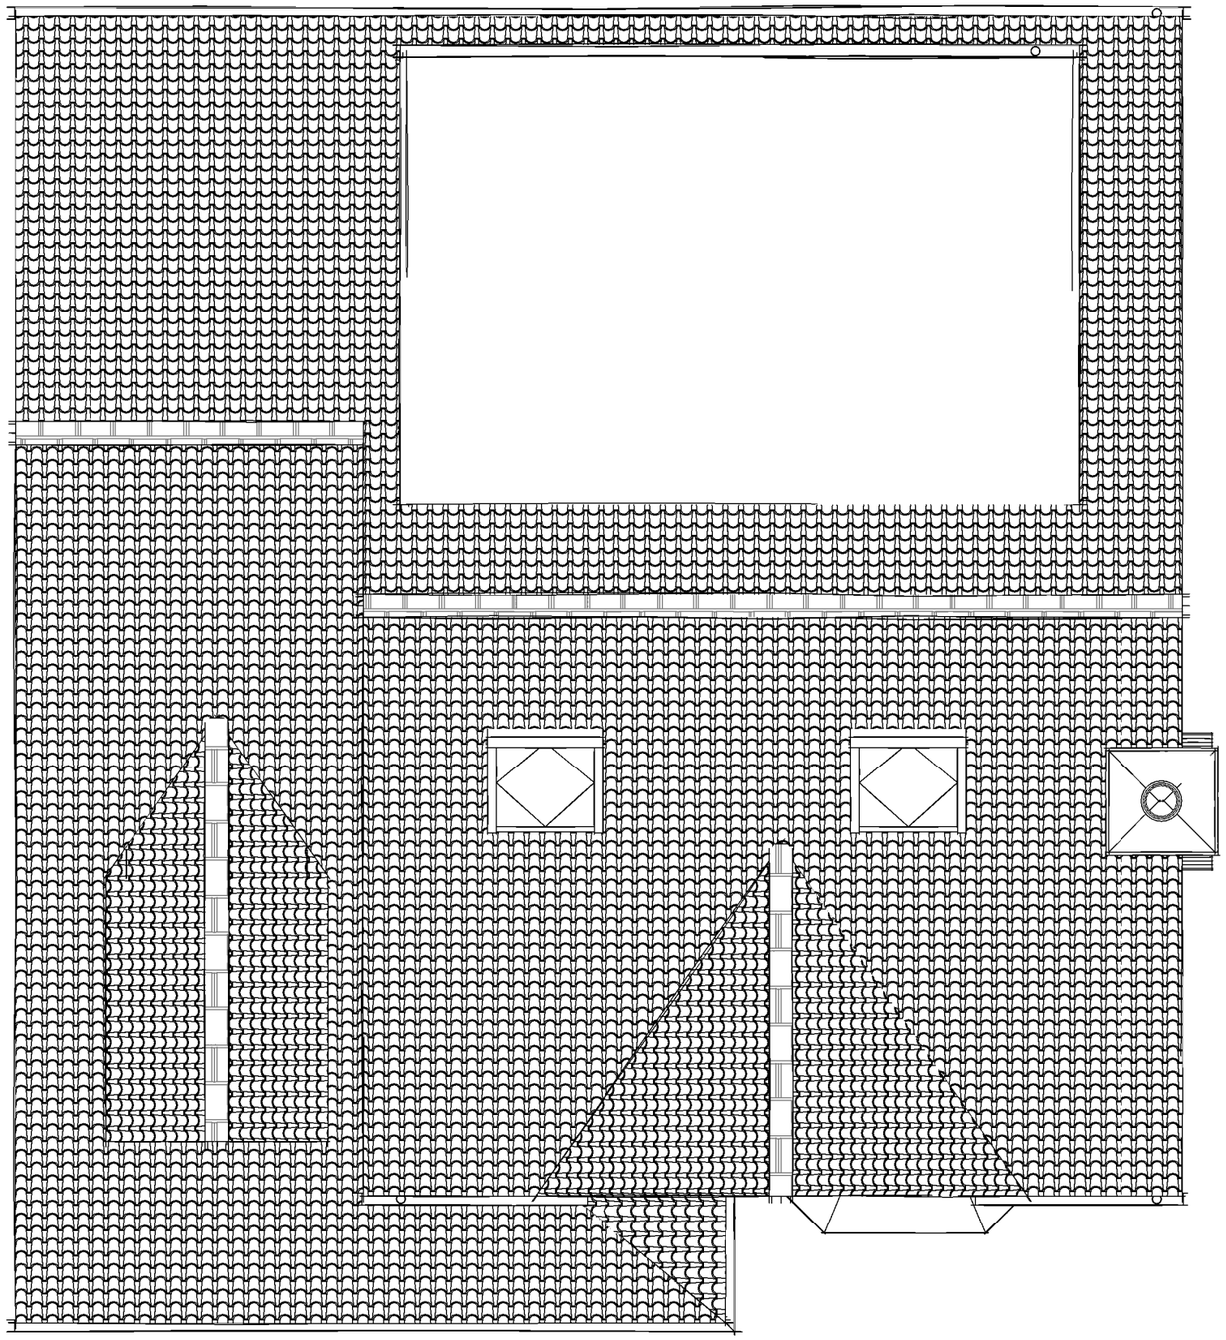

43 Paxman's Road - Loft Conversion

Proposed Roof Plan

0 1m 2m 3m 4m 5m

Scale 1:50

Client Mr Skeet	Project No 23-024
Date 01/10/24	Drawing No 015 Rev P2
Scale at A3 1 : 50	Drawn N Sharp

7 Garston Road, Frome, Somerset
BA11 1RN
m: 0781 208 5841
e: nick@sharpdesignservices.co.uk

Sharp Design Services Limited Company registration No. 11105879
Registered office: 7 Garston Road, Frome, Somerset. BA11 1RN

SHARP DESIGN SERVICES