THIS DRAWING IS COPYRIGHT
Contractor must take site sizes

Any discrepencies between the drawing and site conditions should be reported to the Principal Designer

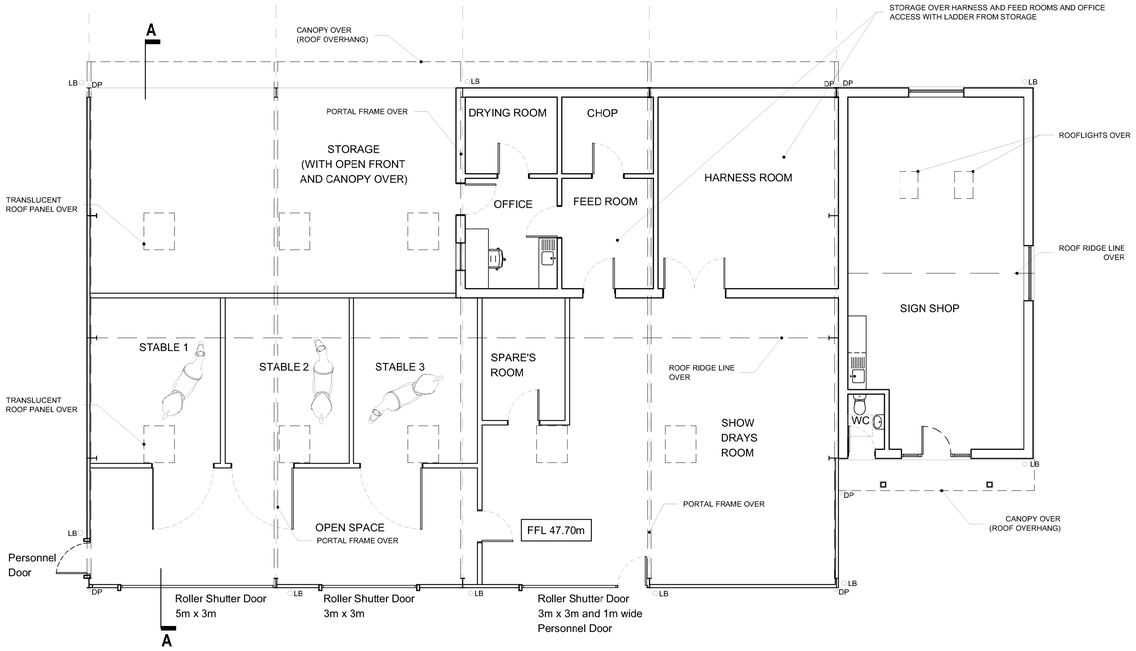

PROPOSED
FLOOR PLAN
Scale: 1:100

0 1m 2m 3m 4m 5m 6m

Scale bar (1:100)

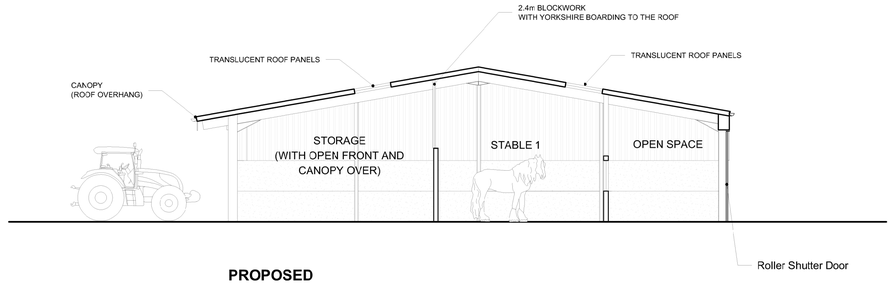

PROPOSED
A-A SECTION
Scale: 1:100

0 1m 2m 3m 4m 5m 6m

Scale bar (1:100)

Materials
Structure - Steel portal frame & gable posts

Walls - Concrete panels (grey)
- Yorkshire boarding - light brown timber
- Face brickwork (sign shop plinth) dark grey

Roof - Insulated composite panel - dark grey BS18B25
- Rainwater goods - dark grey BS18B25

Doors - Steel personnel door - dark grey RAL 7016
- Roller shutter (non) insulated - dark grey RAL 7016

Windows - Double glazed aluminium - dark grey RAL 7016

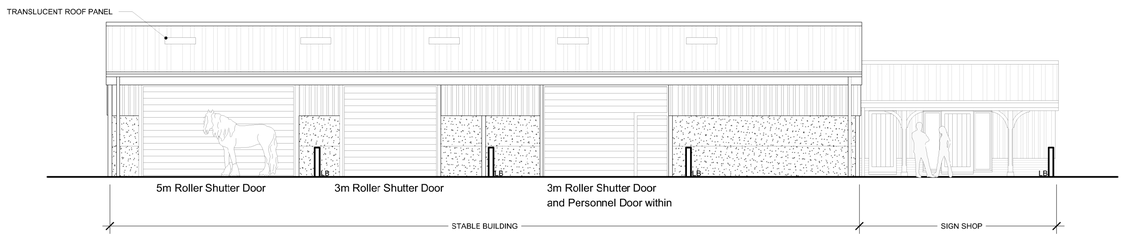

PROPOSED
EAST ELEVATION
Scale: 1:100

0 1m 2m 3m 4m 5m 6m

Scale bar (1:100)

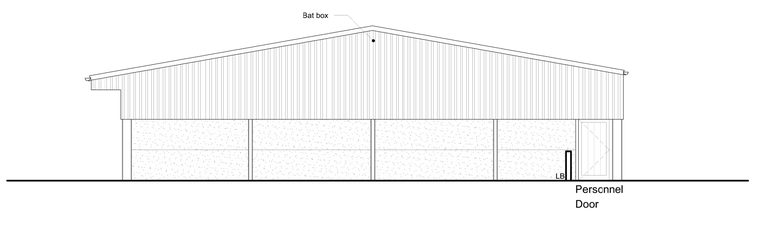

PROPOSED
SOUTH ELEVATION
Scale: 1:100



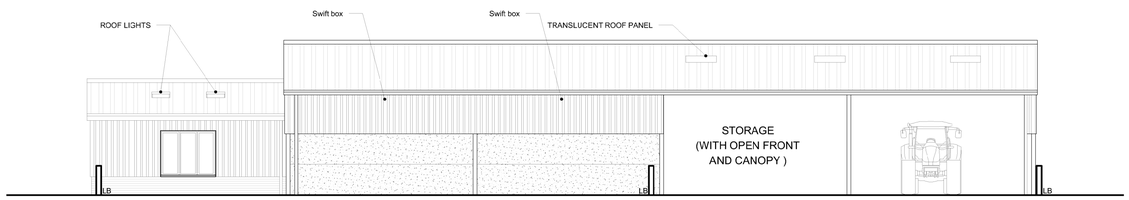

PROPOSED
WEST ELEVATION
Scale: 1:100

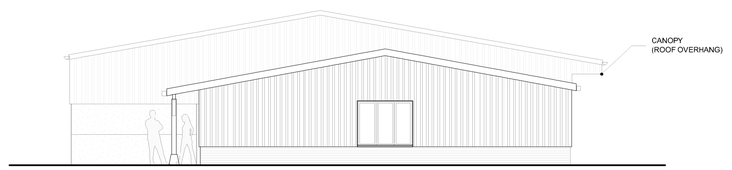

PROPOSED
NORTH ELEVATION
Scale: 1:100

Rev.	Date		Init
C	03.01.23	Material nctes added. Lighting added.	JG
B	20.12.23	FFL statec. Roof lights shown.	EK
A	10.11.23	Sign Shop relocated and layout amendments to meet Clent's comments.	EK

CLIENT
Wadworth & Co Ltd
Northgate Brewery, Devizes

PROJECT
Stables for Shires Horses
Barge Inn, Seend Cleeve

DRAWING
Proposed Plan, Section & Elevations

DRAWN:	Date:	Scale:
EK	26/10/2023	1:100 @ A1

Drawing number: **4033-22** Rev. **C**

DOLMAN
ARCHITECTURAL DESIGNERS BUILDING SURVEYORS
COST CONSULTANTS CDM PRINCIPAL DESIGNERS
Sussex House
Bath Road
Devizes
Wiltshire SN10 2AF
Tel: 01380 729456
Web: www.dolmansurveyors.co.uk
Email: info@dolmansurveyors.co.uk