Notes

Report any discrepancies and omissions to HLM Architects
This Drawing is Copyright ©

1:500 50 M
1:100 10 M

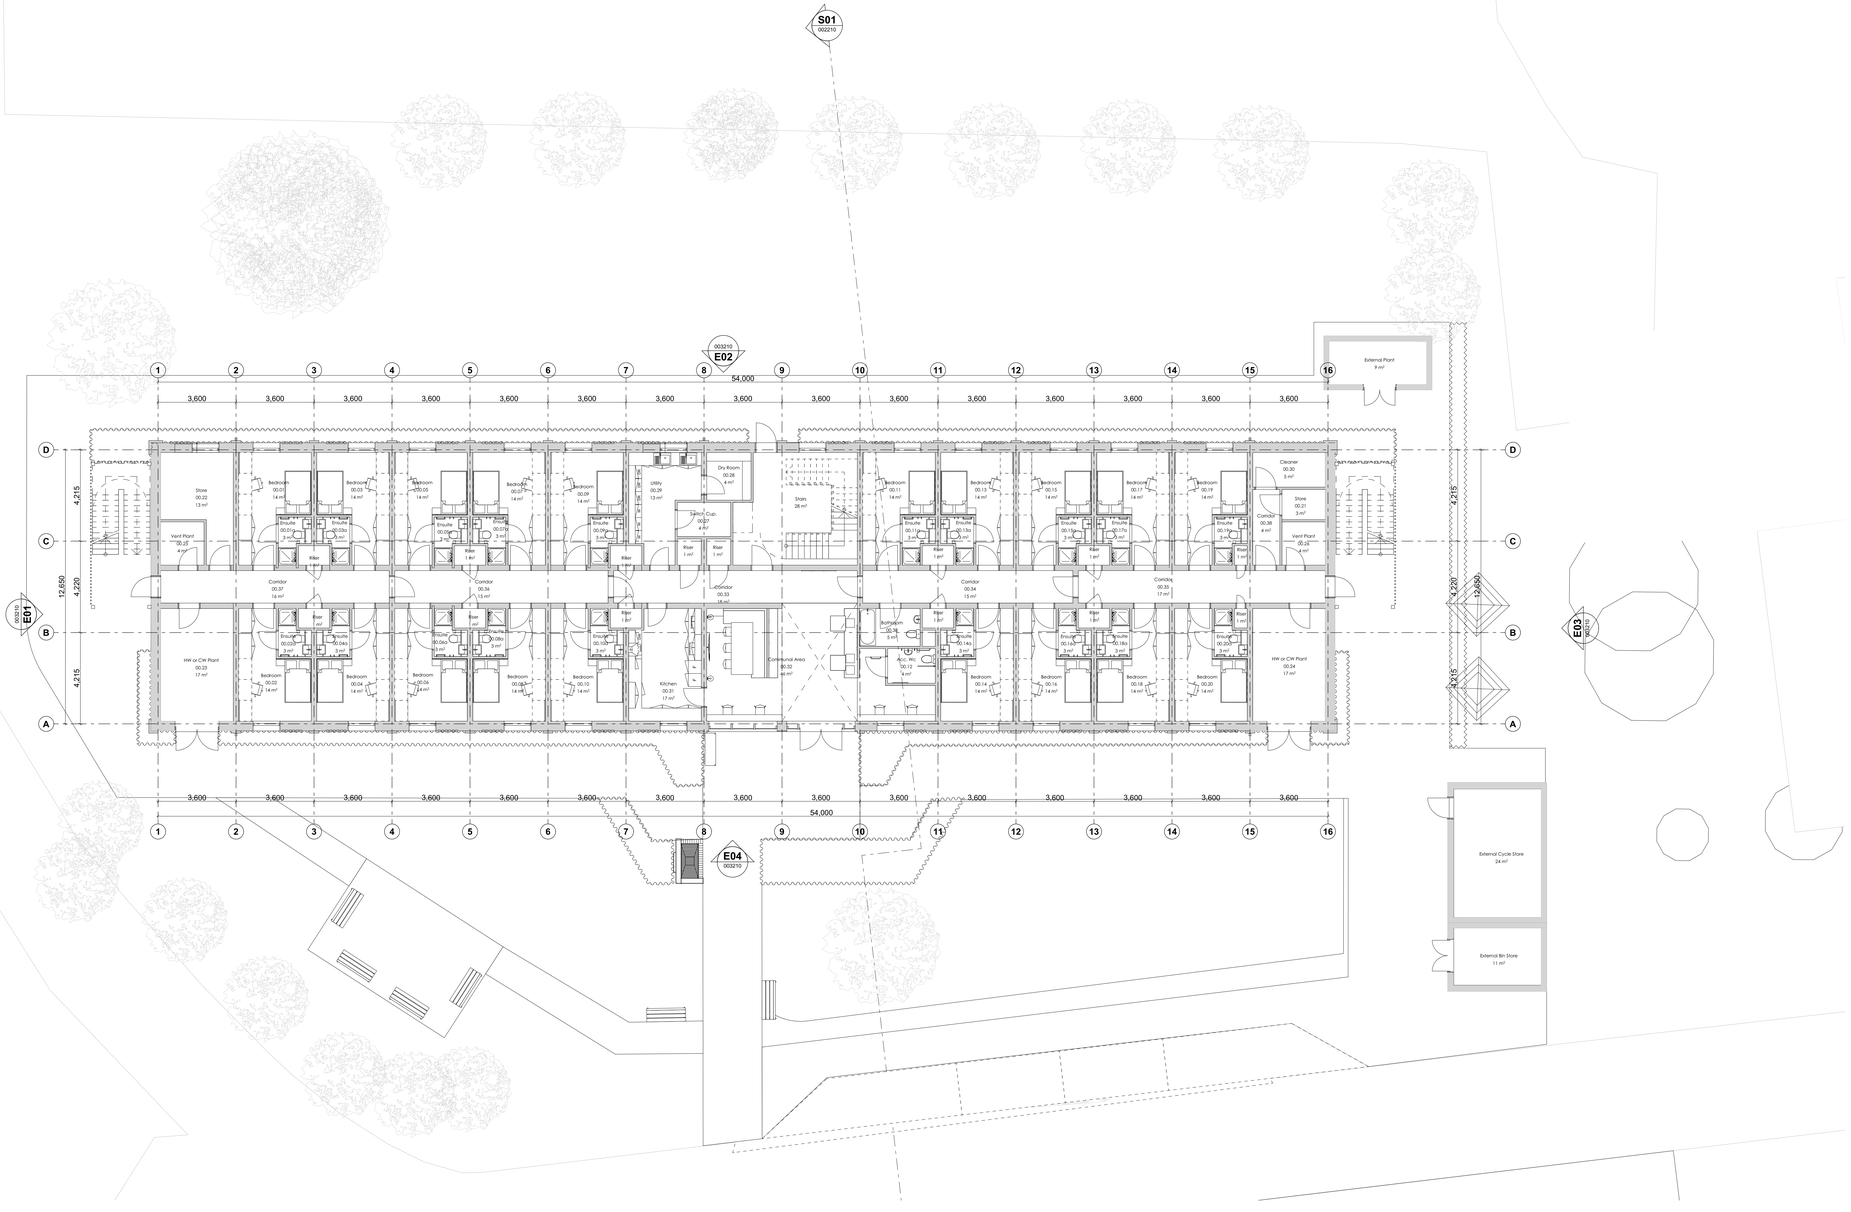

Rev	Description	Date	By	Chk
P09	ISSUED FOR PLANNING	12/01/04	SM	SF
P08	ISSUED FOR END OF STAGE 3	25/04/22	GM	HLM
P07	ISSUED FOR DESIGN TEAM REVIEW	15/11/21	BB	GM
P06	Lift omitted	29/09/21	BB	GM
P05	Door added between kitchen and communal area	15/09/21	BB	GM
P04	Acc. WC and Bathroom updated to suit client requirements	20/08/21	GM	HLM
P03	Issued for Stage 3 Report	22/07/21	JC	GM
P02	Issued for Draft Stage	05/07/21	JC	GM
P01	Initial Issue	24/06/21	JC	GM

Revisions Suitability

Project S4 STAGE APPROVAL

TRENCHARD LINES

OFFICIAL

Client

DEFENCE INFRASTRUCTURE ORGANISATION

Title

BUILDING 2, GA PLAN, GROUND FLOOR

Drawing No.	Revision
Z9A5615Y19-HLM-22-00-DR-A-001120	P09

Scale @ A0	Drawn
1:100	BW
Date	Checked
07/06/2021	HLM

HLM Architects

© HLM Architects
2nd Floor
Ailsa Court
121 West Regent Street
Glasgow G2 2SD

www.hlmarchitects.com
T. +44 (0) 141 226 8320
F. +44 (0) 141 226 8350
glasgow@hlmarchitects.com