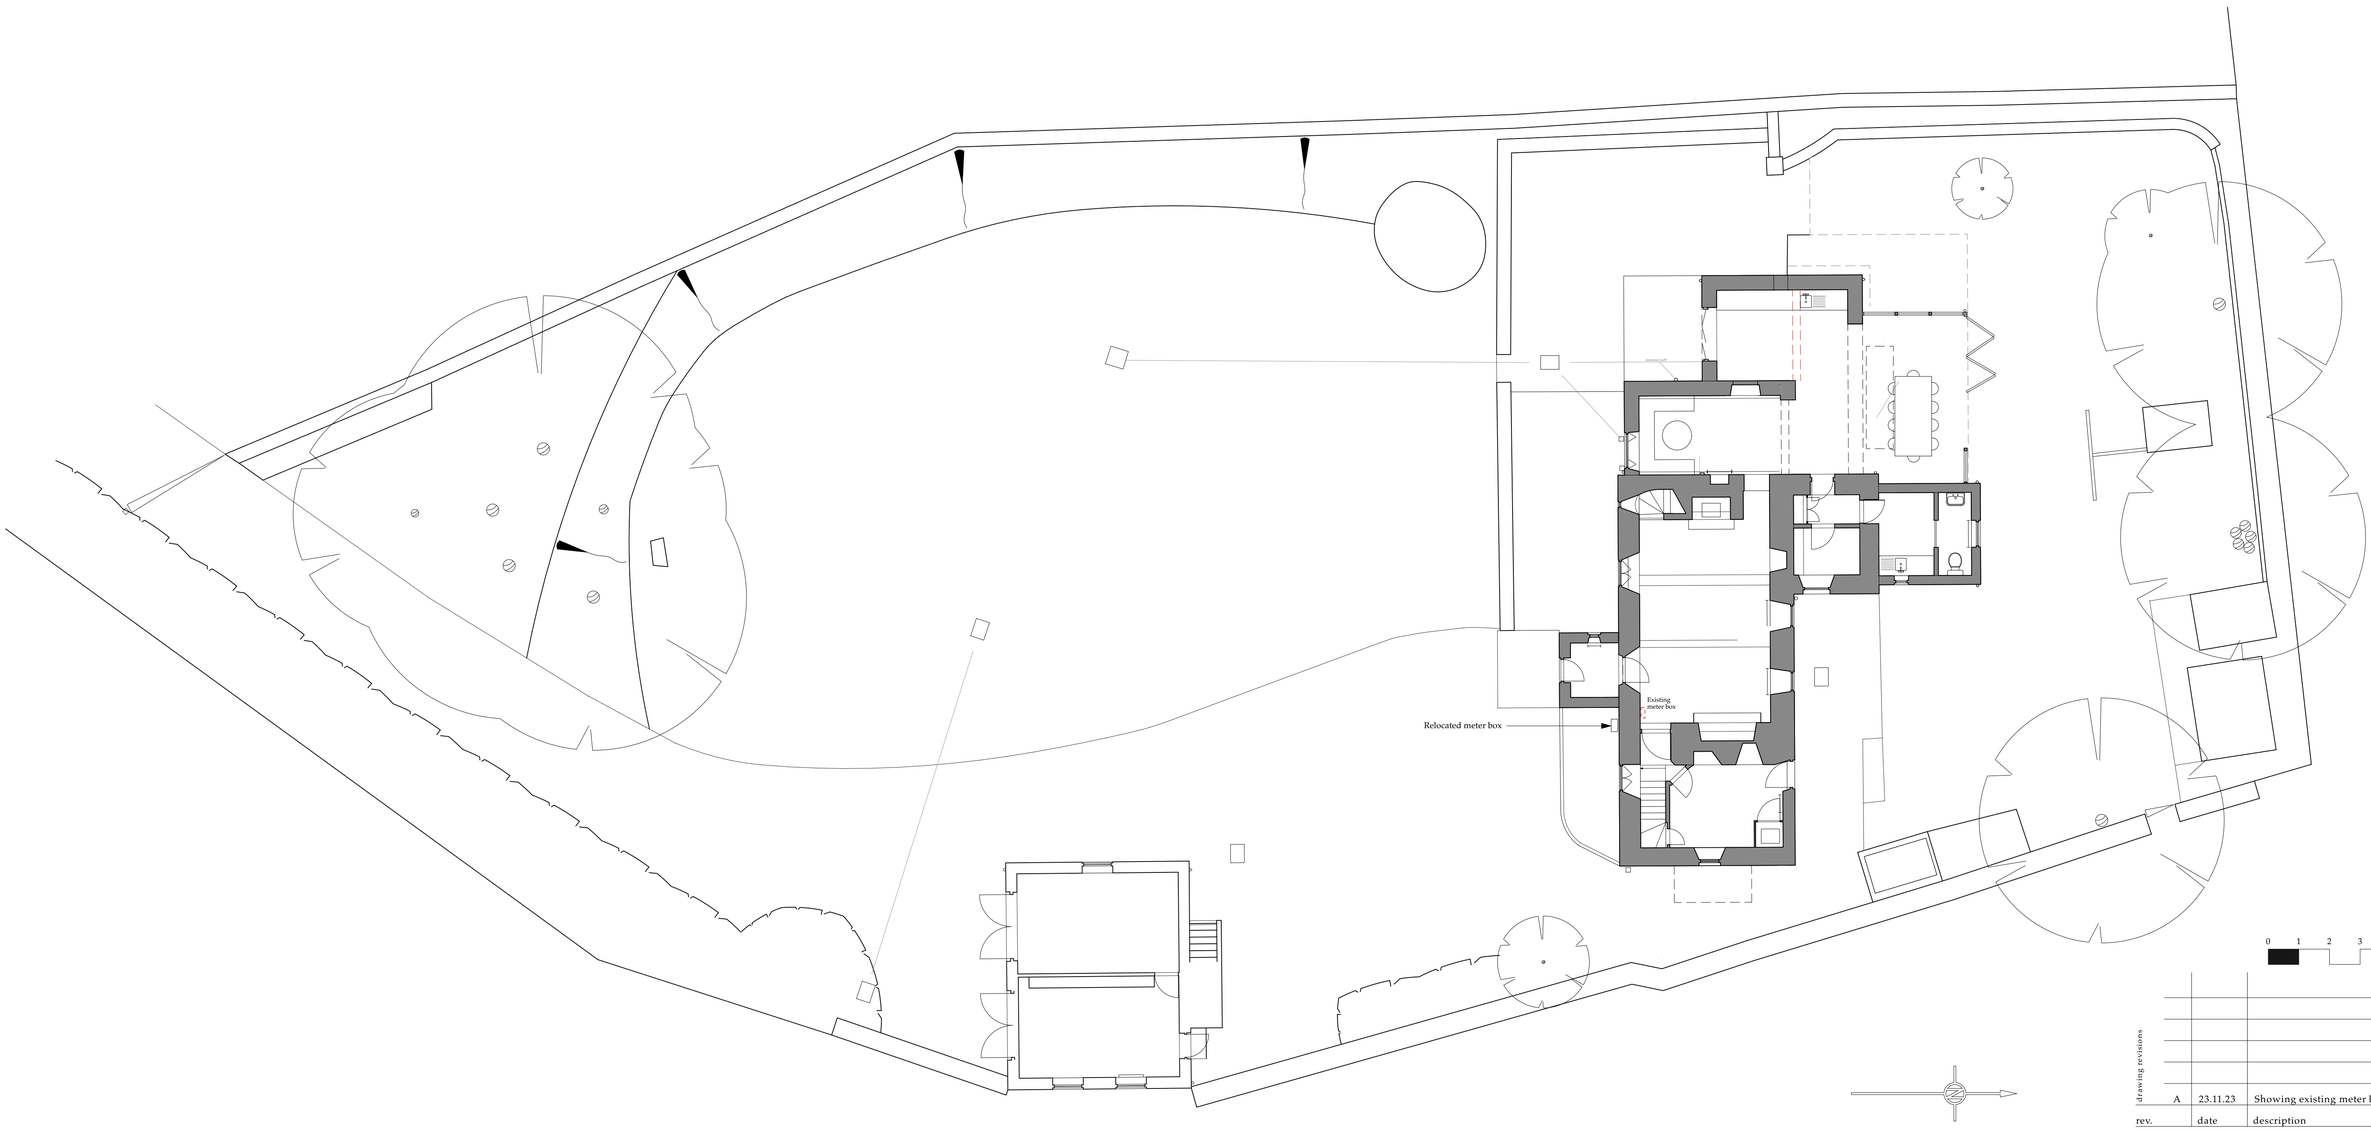


0 1 2 3 4 5 M

drawing revisions

rev.	date	description
A	23.11.23	Showing existing meter box location

Proposed Site Plan

title	**Proposed Site Plan**		
project	Elm Farm Cottage, Hankerton, SN16 9JZ		
client	S Callahan and F Hosie		
date	Sept 2023	scale	1:100 @ A1 / 1:200 @ A3
drawn	ED	status	PLANNING
checked		number	255-2023-005 A