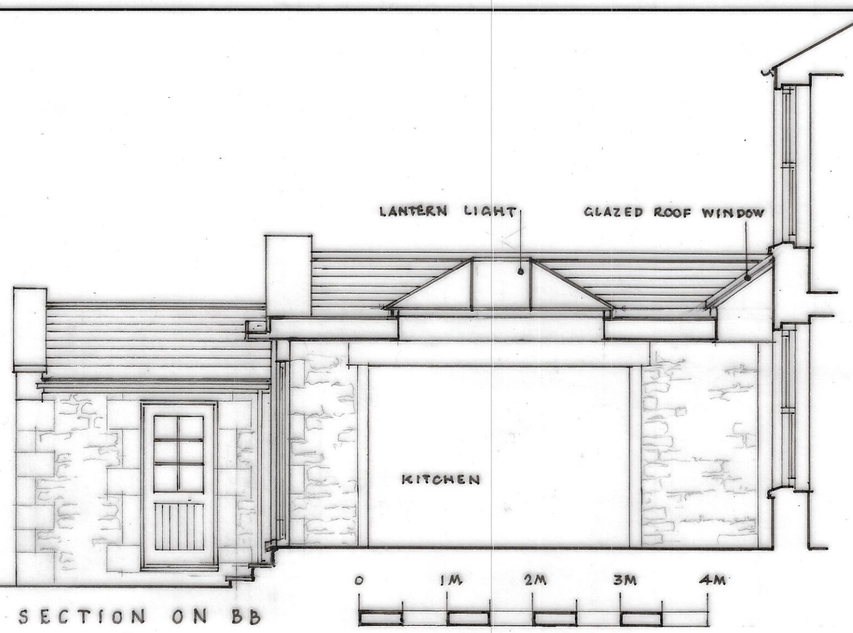

SECTION ON BB

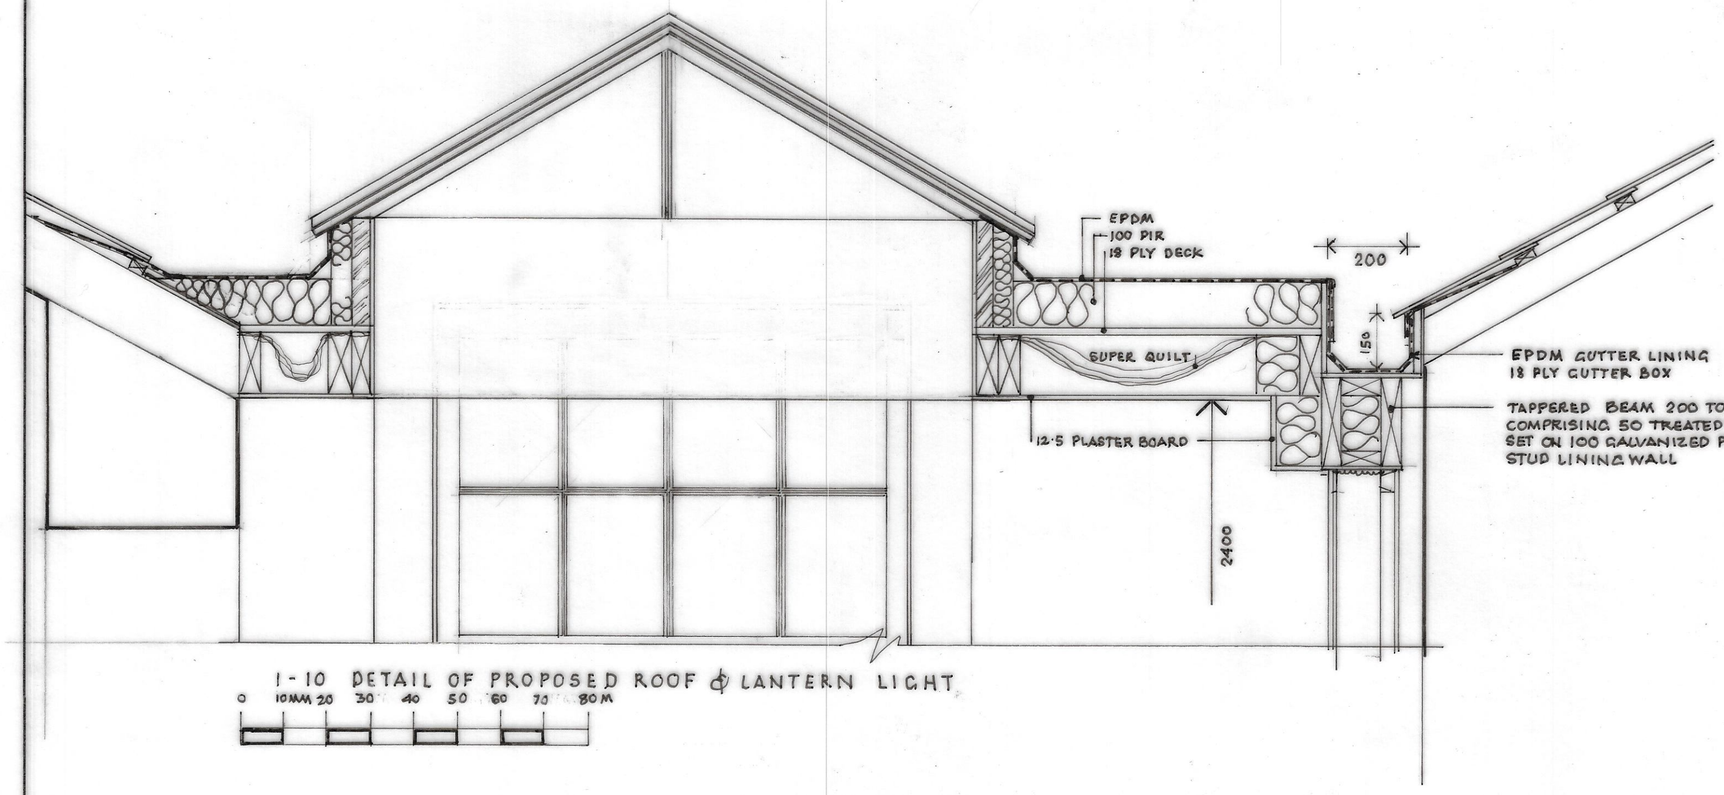

1·10 DETAIL OF PROPOSED ROOF & LANTERN LIGHT

0 10MM 20 30 40 50 60 70 80M

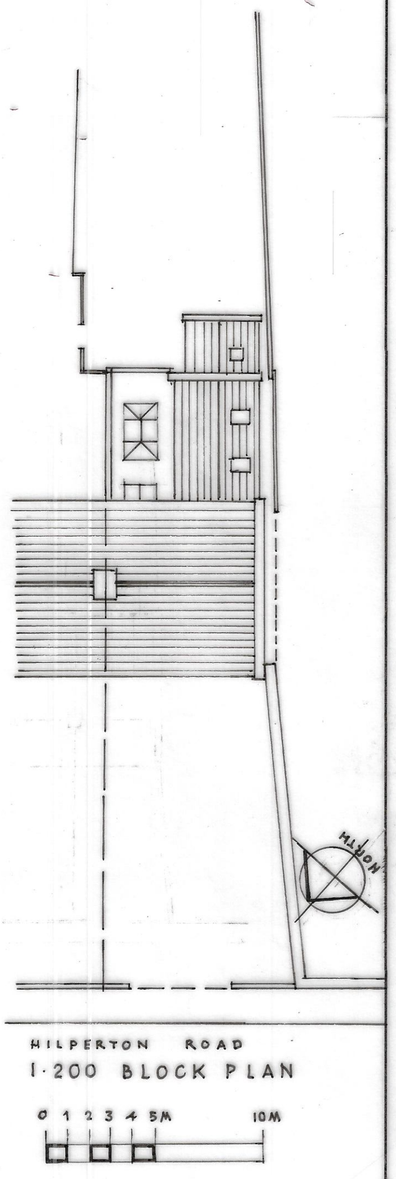

HILPERTON ROAD

1·200 BLOCK PLAN

0 1 2 3 4 5M 10M

NOTES

$FILES$
$PENTBLS$
$DATES$

REVISIONS

rev	date	

CLIENT

TOM ROONEY

PROJECT

41 HILPERTON RD'
TROWBRIDGE
WILTSHIRE
BA14 7JQ

DRAWING

SECTION BB
ROOF DETAILS
BLOCK PLAN

The Old Ride
Bath Road
Bradford on Avon
Wiltshire
Tel 01225 866220
Fax 01225 866086

ASHLEY DESIGN

SCALES 1·100/1·10/1·50
DATE DECEMBER 2023
DRAWN RMS.
CHECKED

DRAWING NUMBER

2825 - 04

REVISIONS

All rights described in Chapter IV of the Copyright,Designs and Patents Act 1988 has been generally asserted. © 2011 Ashley Design Associates.Contractors must check all dimensions on site.Only figured dimensions are to be worked from.Discrepancies are to be reported immediately before proceeding