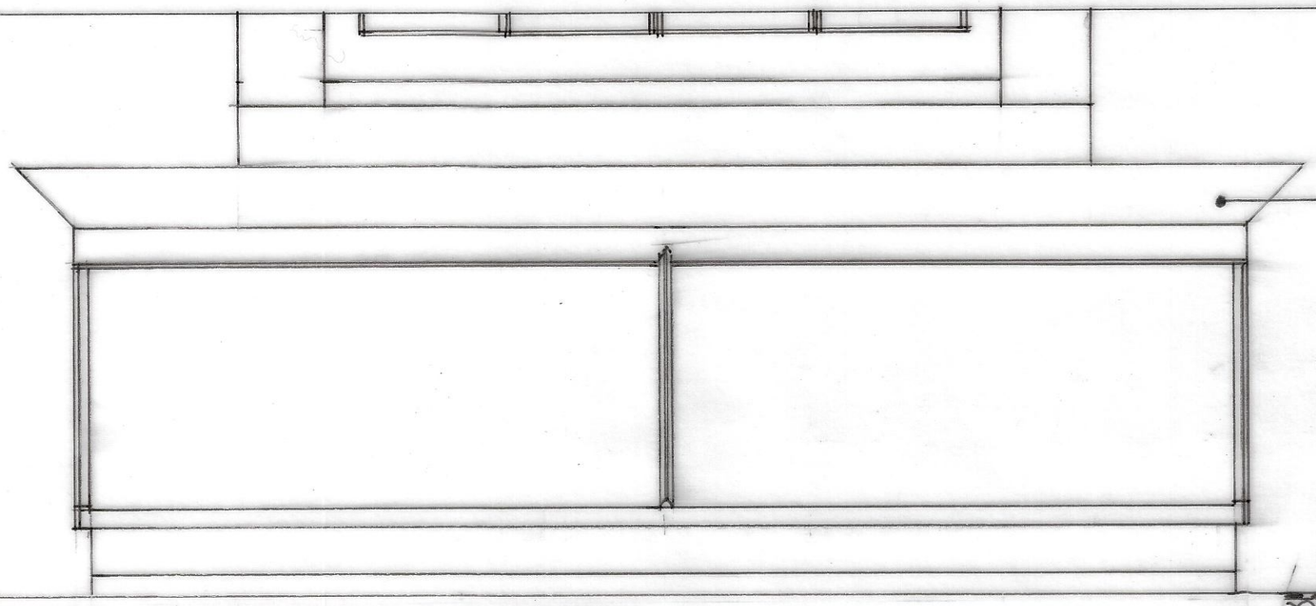

1·10 FRONT ELEVATION

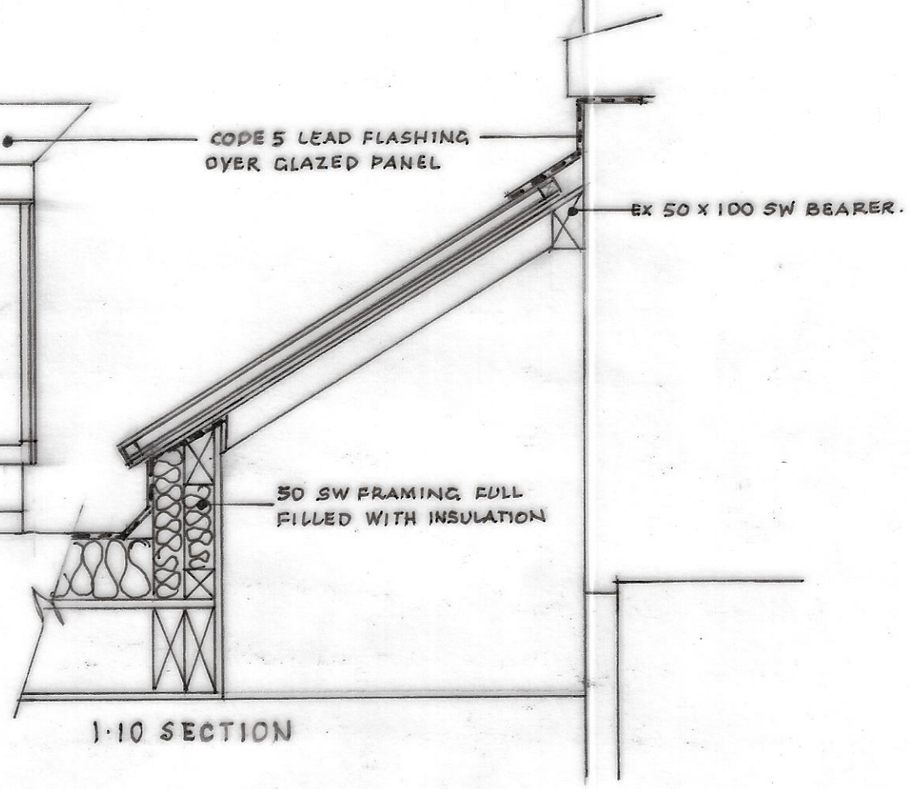

1·10 SECTION

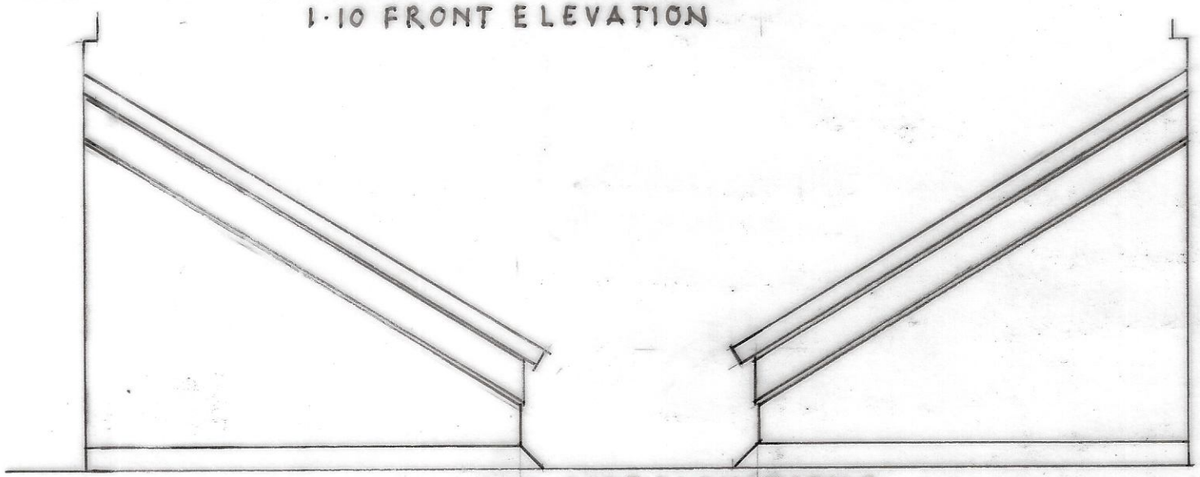

1·10 SIDE ELEVATIONS

0 1 2 3 4 5 6 7 8MM

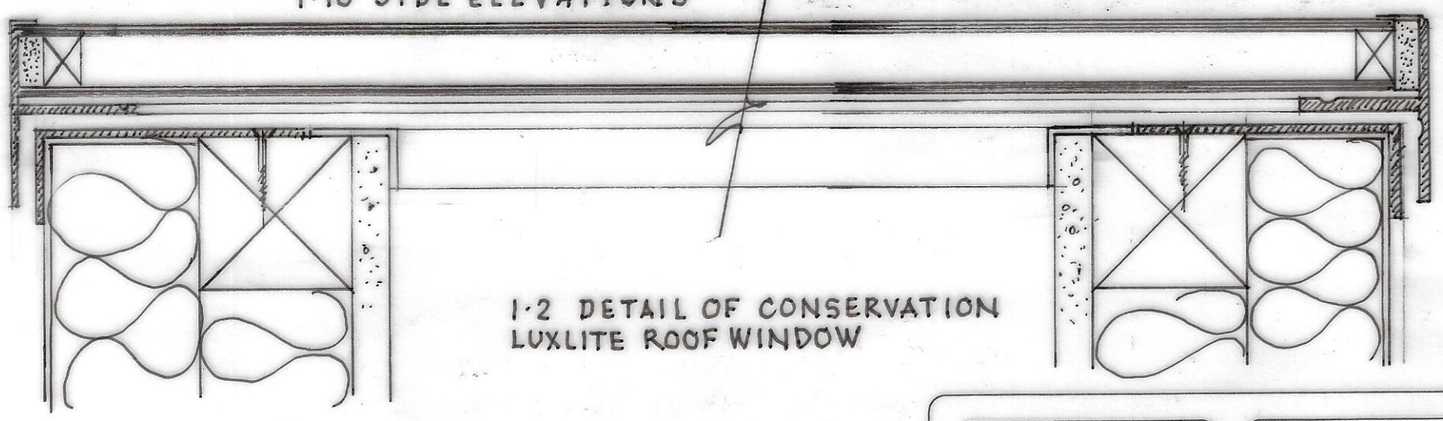

1·2 DETAIL OF CONSERVATION
LUXLITE ROOF WINDOW

0 10 20 30 40 50 100 150 200 MM

The Old Ride
Bath Road
Bradford on Avon
Wiltshire
Tel 01225 865220
Fax 01225 866086

ASHLEY DESIGN

CLIENT TOM ROONEY

PROJECT 41 HILPERTON ROAD, TROWBRIDGE

DRAWING TITLE ROOF WINDOW DETAILS

SCALE 1·10 & 1·2 DRAWN RMS DATE JANUARY 2024

DRAWING NUMBER 2825 – 07

REVISIONS

All rights described in Chapter IV of the Copyright,Designs and Patents Act 1988 has been generally asserted© 2011 Ashley Design Associates.Contractors must check all dimensions on site. Only figured dimensions are to be worked from