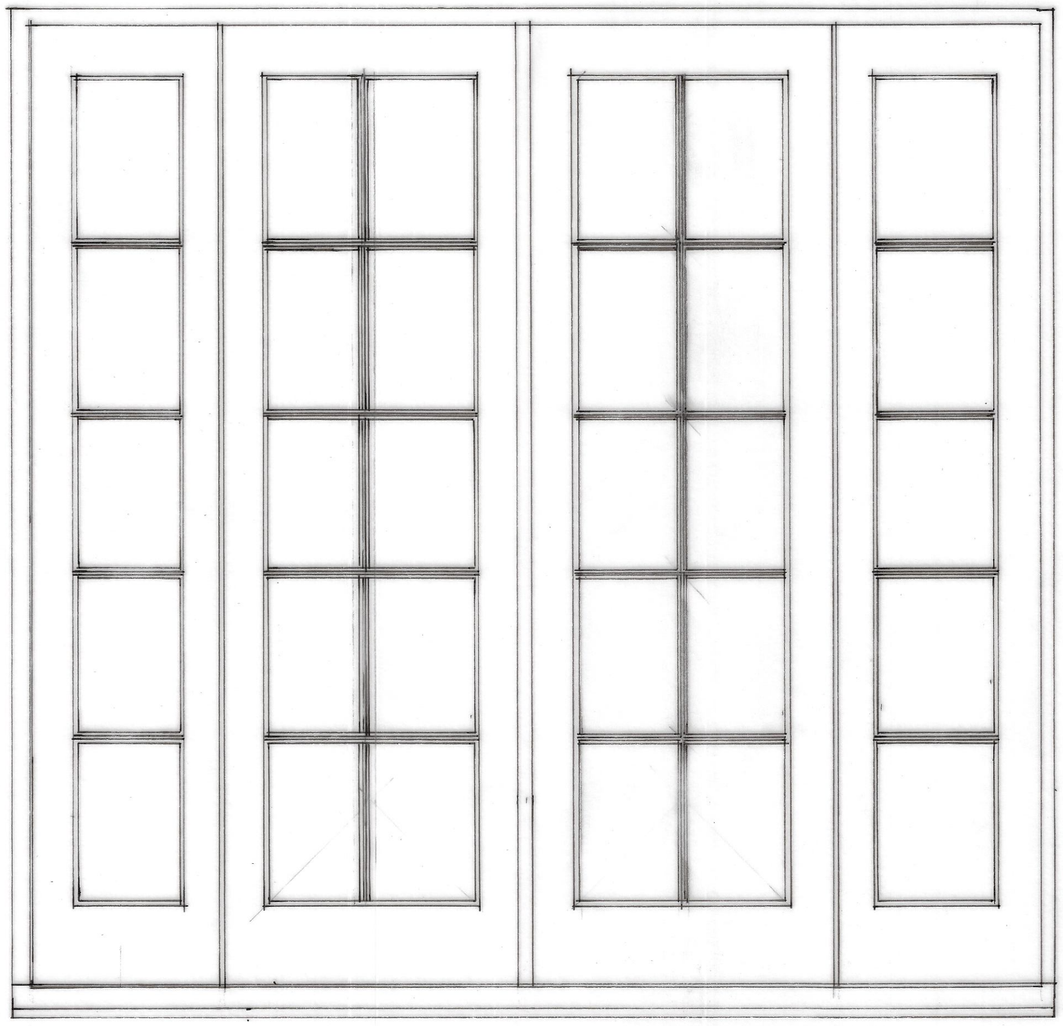

1·10 ELEVATION

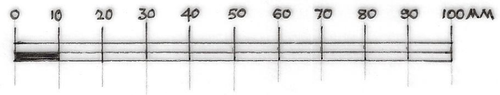

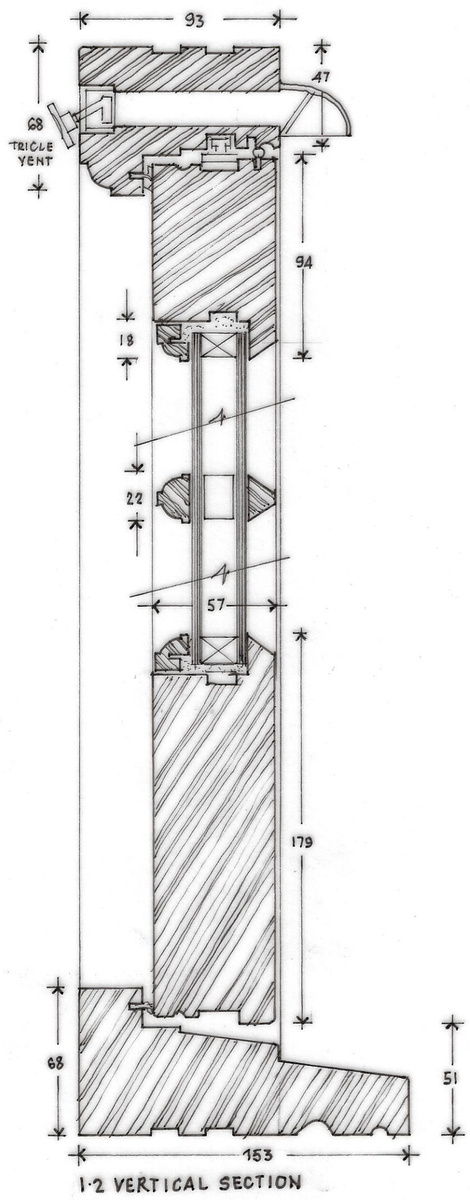

1·2 VERTICAL SECTION

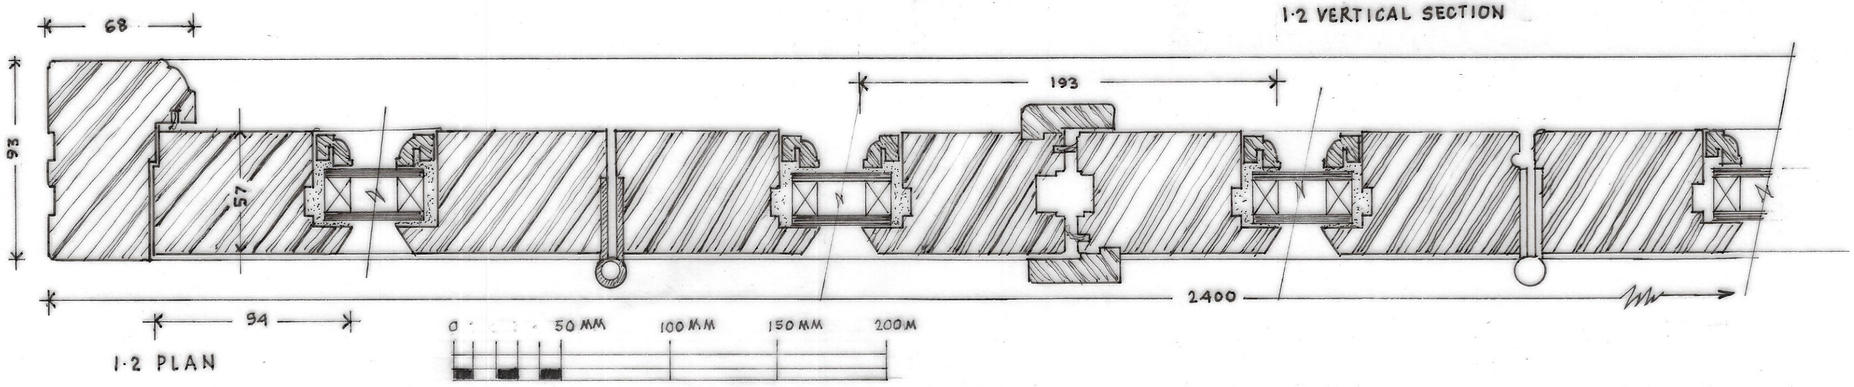

1·2 PLAN

NOTES

$FILE$
$PENTBL$S
$DATE$

REVISIONS

rev	date	

CLIENT

TOM ROONEY

PROJECT

41 HILLPERTON RD
TROWBRIDGE
BA14 7JQ

DRAWING

DOOR SCREEN DETAILS

The Old Ride
Bath Road
Bradford on Avon
Wiltshire
Tel 01225 865220
Fax 01225 866086

ASHLEY DESIGN

SCALE 1·10 & 1·2
DATE JANUARY 2024
DRAWN RMS
CHECKED

DRAWING NUMBER

2825-05

REVISIONS

All rights described in Chapter IV of the Copyright, Designs and Patents Act 1988 has been generally asserted. © 2011 Ashley Design Associates. Contractors must check all dimensions on site. Only figured dimensions are to be worked from. Discrepancies are to be reported immediately before proceeding