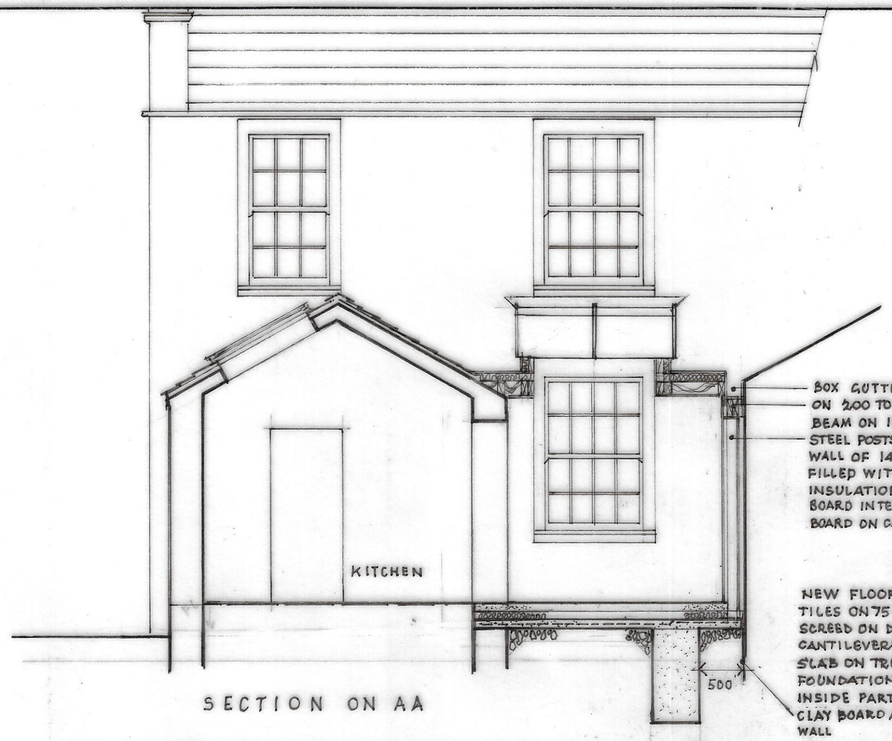

SECTION ON AA

BOX GUTTER SUPPORTED ON 200 TO 100 TAPERED BEAM ON 100 HS GALVAIZED STEEL POSTS SET IN STUD WALL OF 140 X 38 STUDS FILLED WITH CELOTEX INSULATION · 12·5 PLASTER BOARD INTERNALLY · 12 OSB BOARD ON CAVITY SIDE

NEW FLOOR TO BE CERAMIC TILES ON 75 FIBRE REINORCED SCREED ON DPM ON REINFORCED CANTILEVERED CONCRETE SLAB ON TRENCH FILL FOUNDATION SET 500MM INSIDE PARTY WALL CLAY BOARD AGAINST PARTY WALL



SOUTH EAST ELEVATION

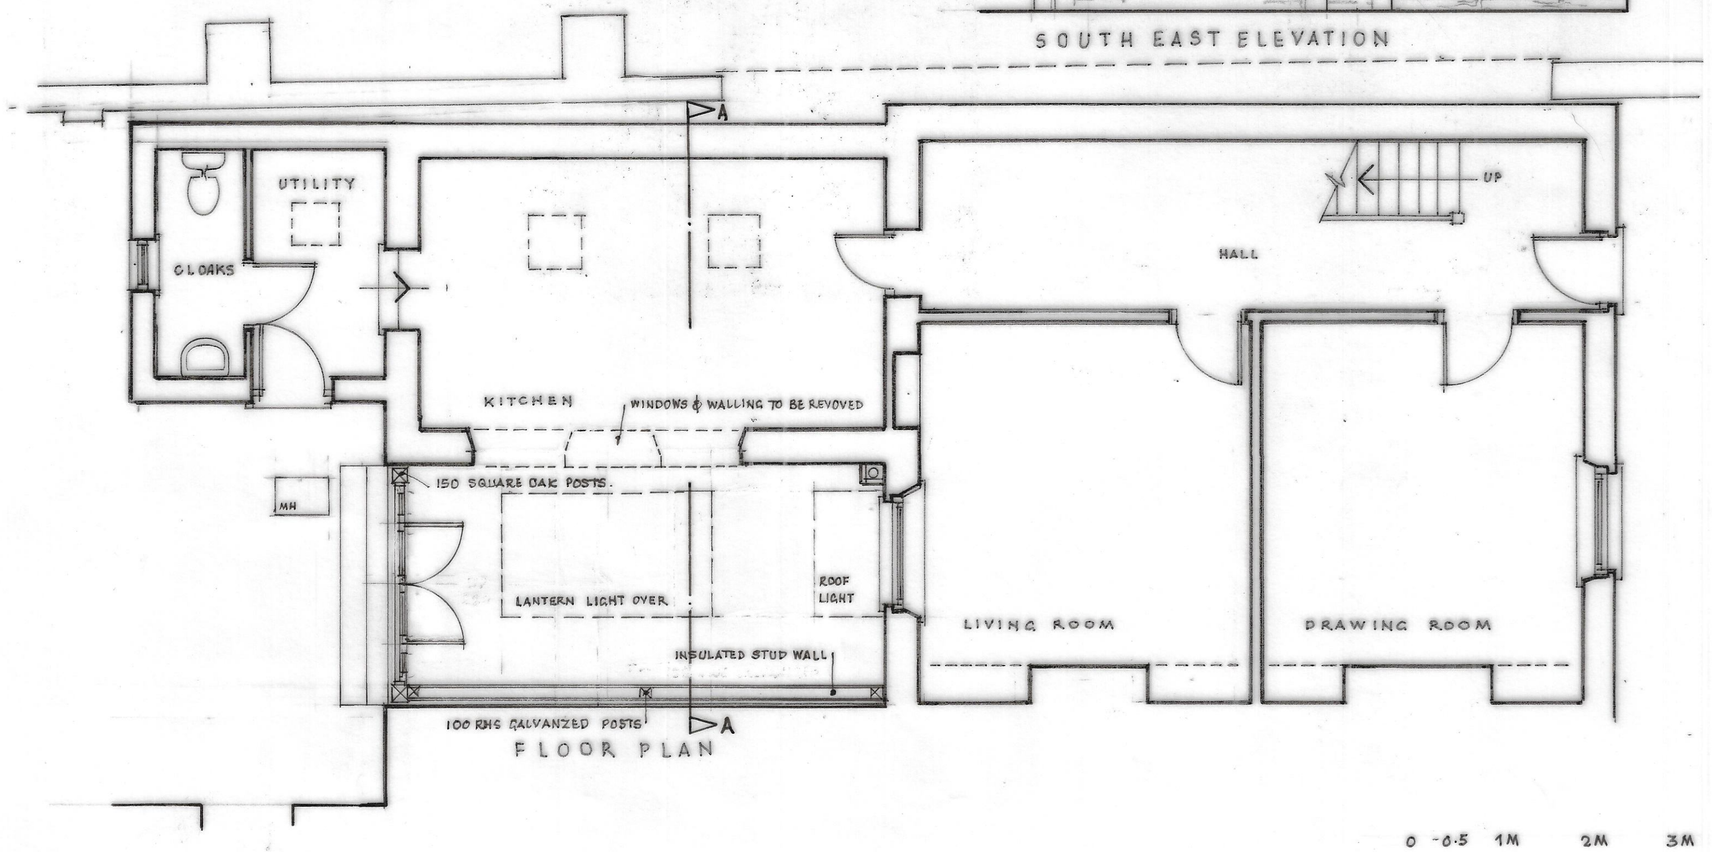

FLOOR PLAN

0 ·0·5 1M 2M 3M 4M 5M

NOTES

$FILESS
$PENTBLSS
$DATES

REVISIONS

rev	date	

CLIENT

TOM ROONEY

PROJECT

41 HILPERTON RD'
TROWBRIDGE
WILTSHIRE
BA14 7JQ

DRAWING

PROPOSED EXTENSION

The Old Ride
Bath Road
Bradford on Avon
Wiltshire
Tel 01225 866220
Fax 01225 930086

ASHLEY DESIGN

SCALE 1·50
DATE DECEMBER 2023
DRAWN RMS
CHECKED

DRAWING NUMBER

2825 - 02

REVISIONS

All rights described in Chapter IV of the Copyright Designs and Patents Act 1988 has been generally asserted. © 2011 Ashley Design Associates Contractors must check all dimensions on site. Only figured dimensions are to be worked from. Discrepancies are to be reported immediately before proceeding