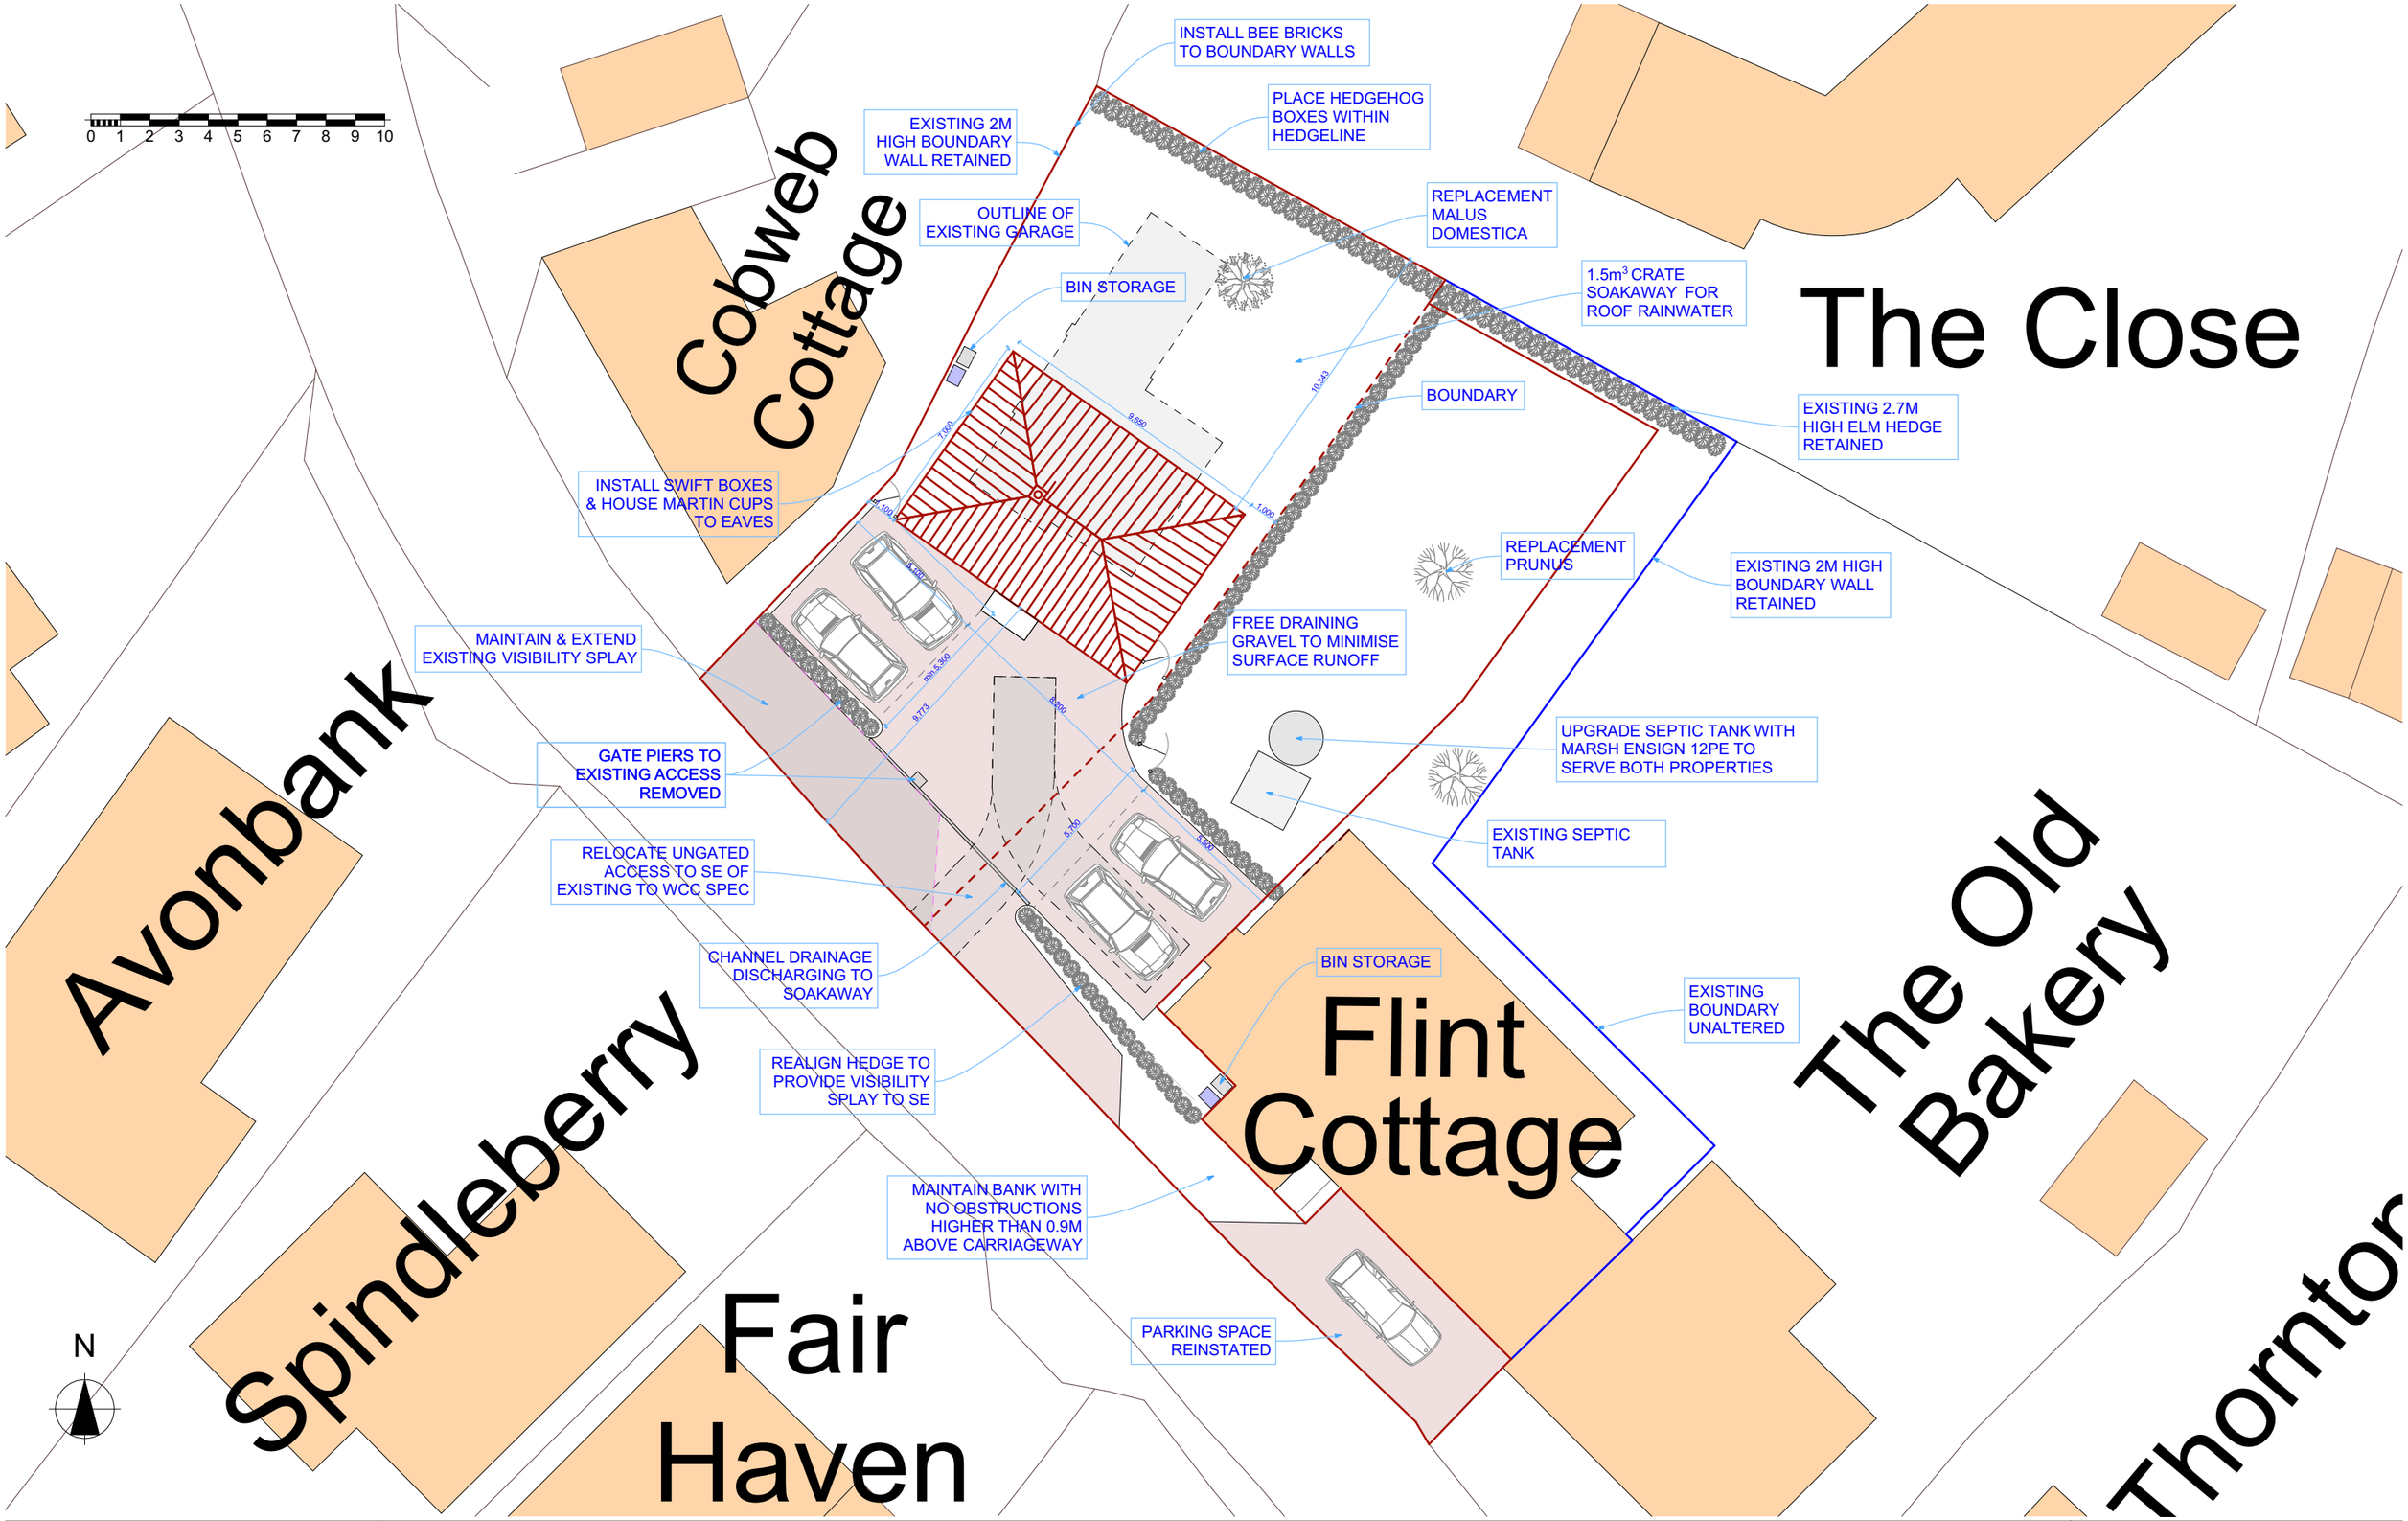


PB Oak Framing
East House,
Hanging Langford,
Salisbury,
Wiltshire. SP3 4PA
m: 07946 463905
e: mail@timberframing.co.uk

Client: **R & P Bonney**

Project: **New dwelling adjacent to**

Site address: Flint Cottage, Netton, Salisbury. SP4 6AW

Drawing title: Site layout including roof plan - revised parking and driveway details

Project number	Status	Revision
10/15	**Planning**	**G**
Drawing number	**Scale**	
15 - 02	**1:200 at A3**	

Drawn by	Date
Phil Bonney	**17/12/2023**
Checked by	Date

Notes:
This drawing should not be scaled, all dimensions are to be checked on site. Only figured dimensions are to be followed. Discrepancies are to be reported and resolution sought prior to proceeding.This drawing is subject to copyright.