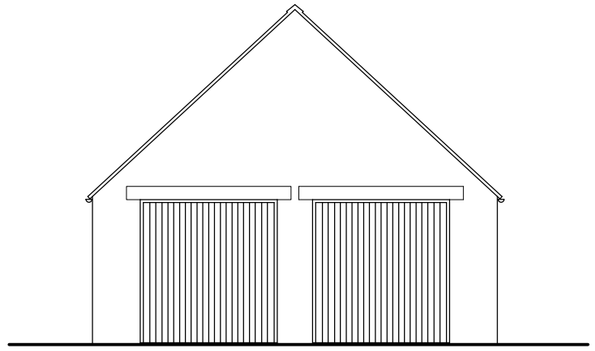

NORTH WEST
ELEVATION

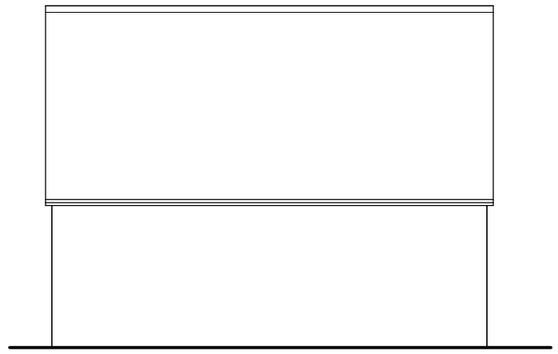

SOUTH WEST
ELEVATION

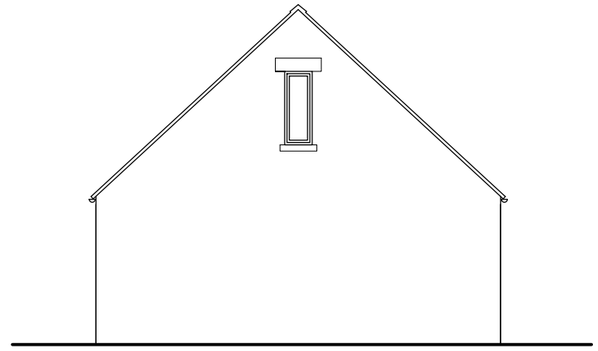

SOUTH EAST
ELEVATION

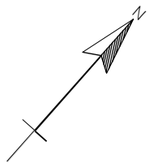

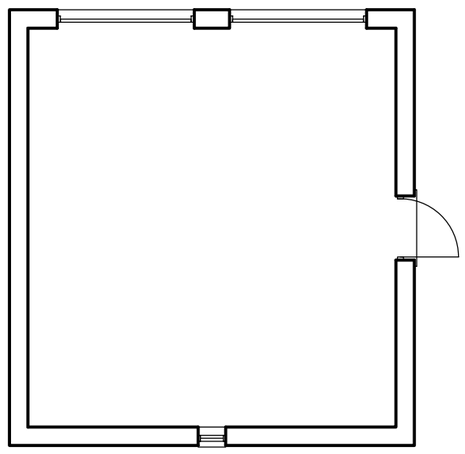

PLAN

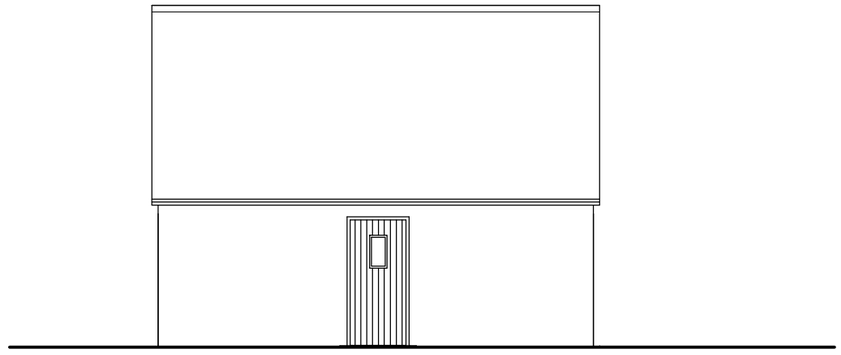

NORTH EAST
ELEVATION

0 1 2 3 4 5

Metres

Rev	Date	Notes
A	17.1.24	Adjustments to roof following LA comment

TOWN AND COUNTRY PLANNING DEVELOPMENT CONSULTANTS

LPC (TRULL) LTD.,
TRULL, TETBURY, GLOUCESTERSHIRE GL8 8SQ
Tel: 01285 841433 email: admin@lpctrull.com

Client
Mr & Mrs Wason

Project
Brockhurst Stables, Greenhill,
Royal Wootton Bassett,
SN4 8EL

Drawing
PROPOSED GARAGE

Date: December 2023 Scale: 1:100 @ A3

Drawing Number
LPC 4325 PR 302 A