



SOUTH EAST ELEVATION




NORTH WEST ELEVATION

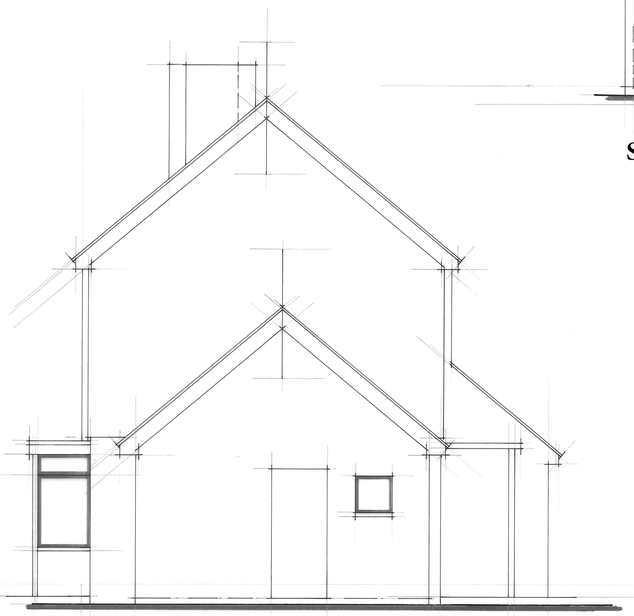

NORTH EAST ELEVATION

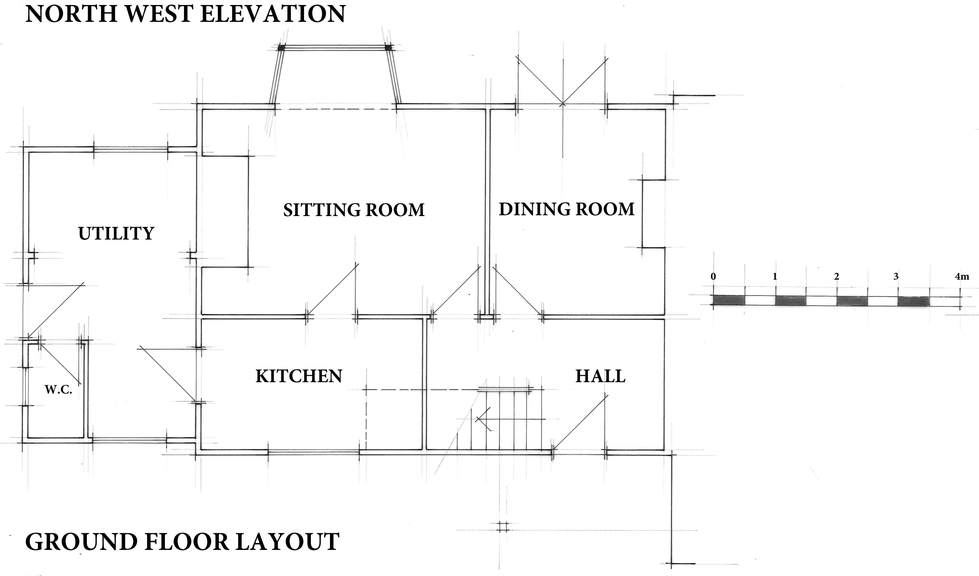

GROUND FLOOR LAYOUT

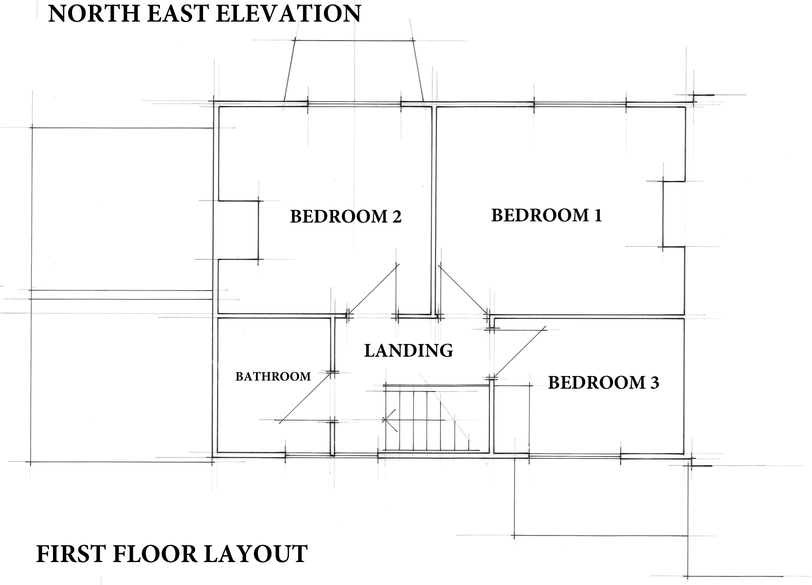

FIRST FLOOR LAYOUT

PROJECT:
PROPOSED EXTENSION, VEHICLE ACCESS & DETACHED GARAGE
2 HOOK STREET, HOOK, WILTS

CLIENT:
OSBOURN & SONS

TITLE:
EXISTING FLOOR LAYOUTS & ELEVATIONS,

SCALE: 1:50 @ A1 **DATE:** JANUARY 2024

DRAWING NO: 3002/01 **REVISIONS:**