




Plan

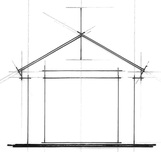


North

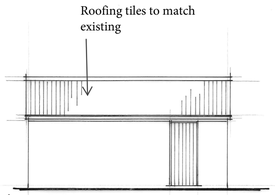


West

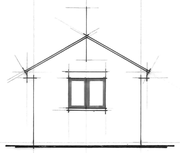

South

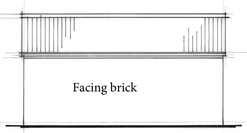

East

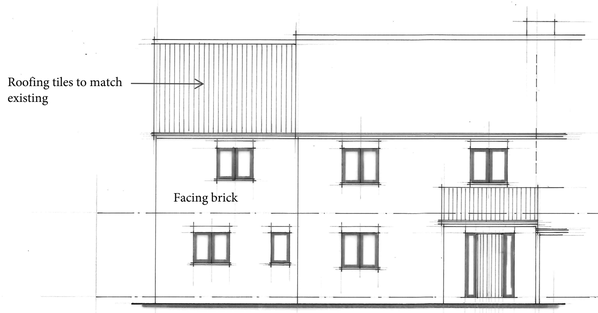


North West Elevation

Existing vertical boarding clad in facing brick




North East Elevation

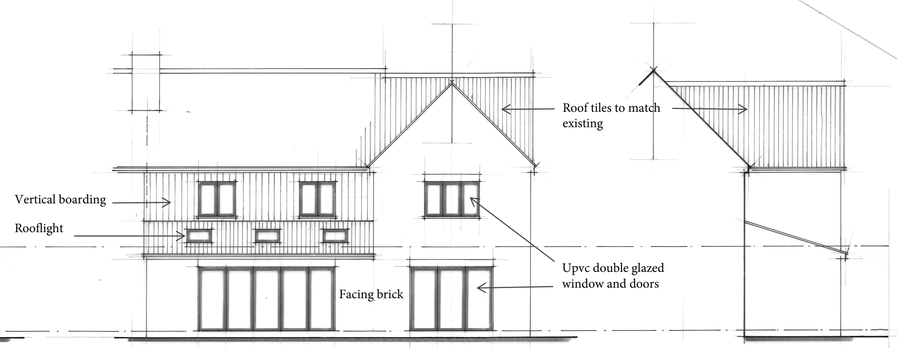


South East Elevation

South West Elevation




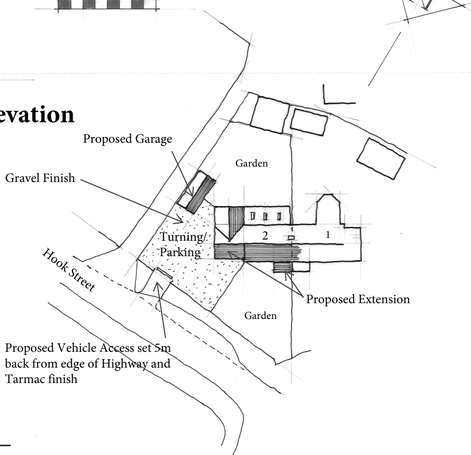




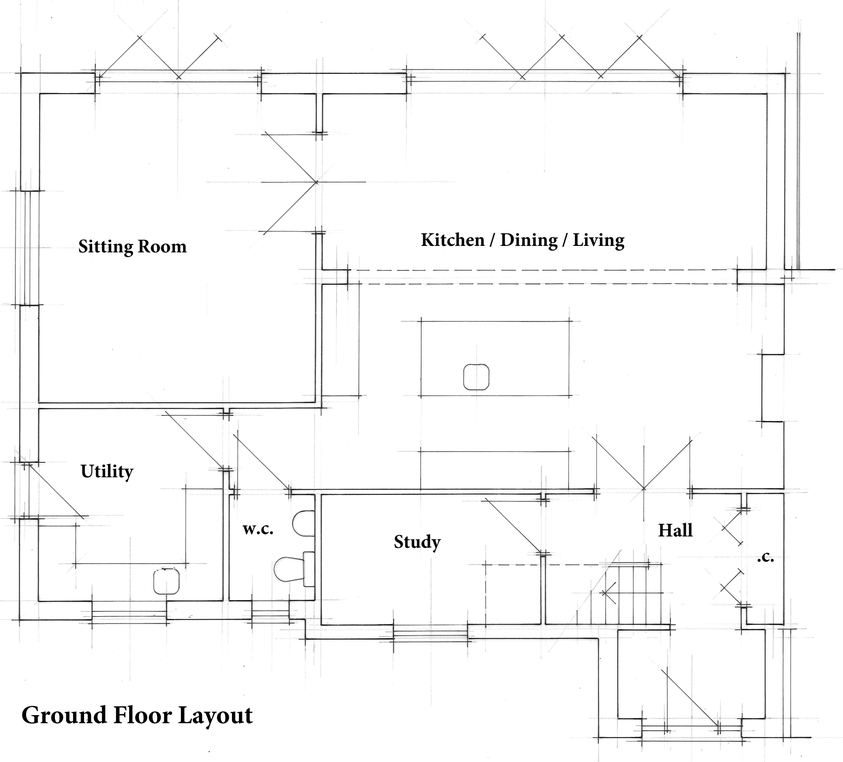

Ground Floor Layout

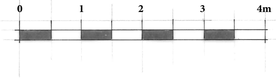

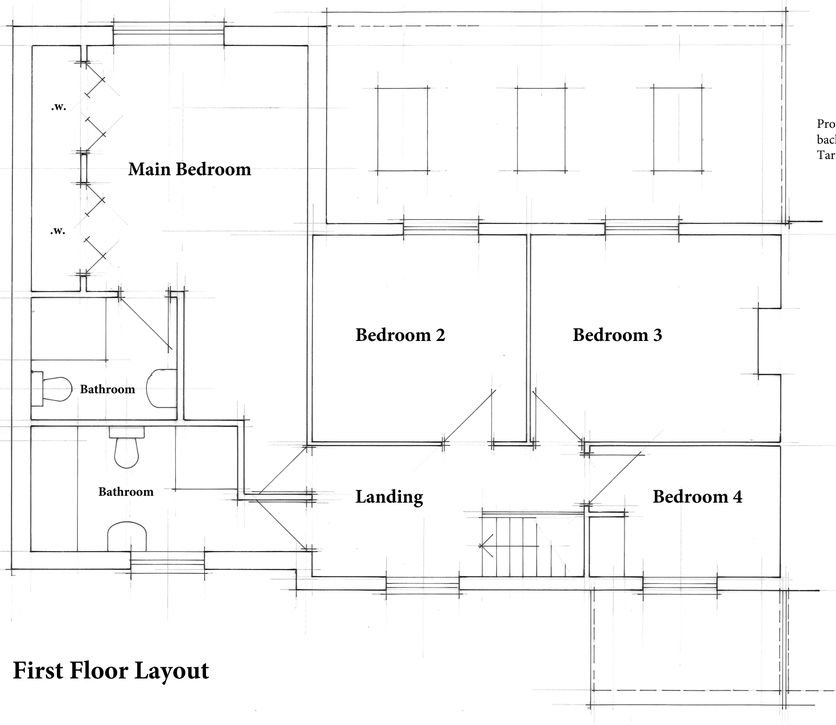

First Floor Layout

PROJECT:
PROPOSED EXTENSION, VEHICLE ACCESS & DETACHED GARAGE
2 HOOK STREET, HOOK, WILTS

CLIENT:
OSBOURN & SONS

TITLE:
PROPOSED FLOOR LAYOUTS, ELEVATIONS, SITE & LOCATION PLAN

SCALE: 1:100 & 1:50 @ A1 **DATE:** JANUARY 2024

DRAWING NO: 3002/02 **REVISIONS:**