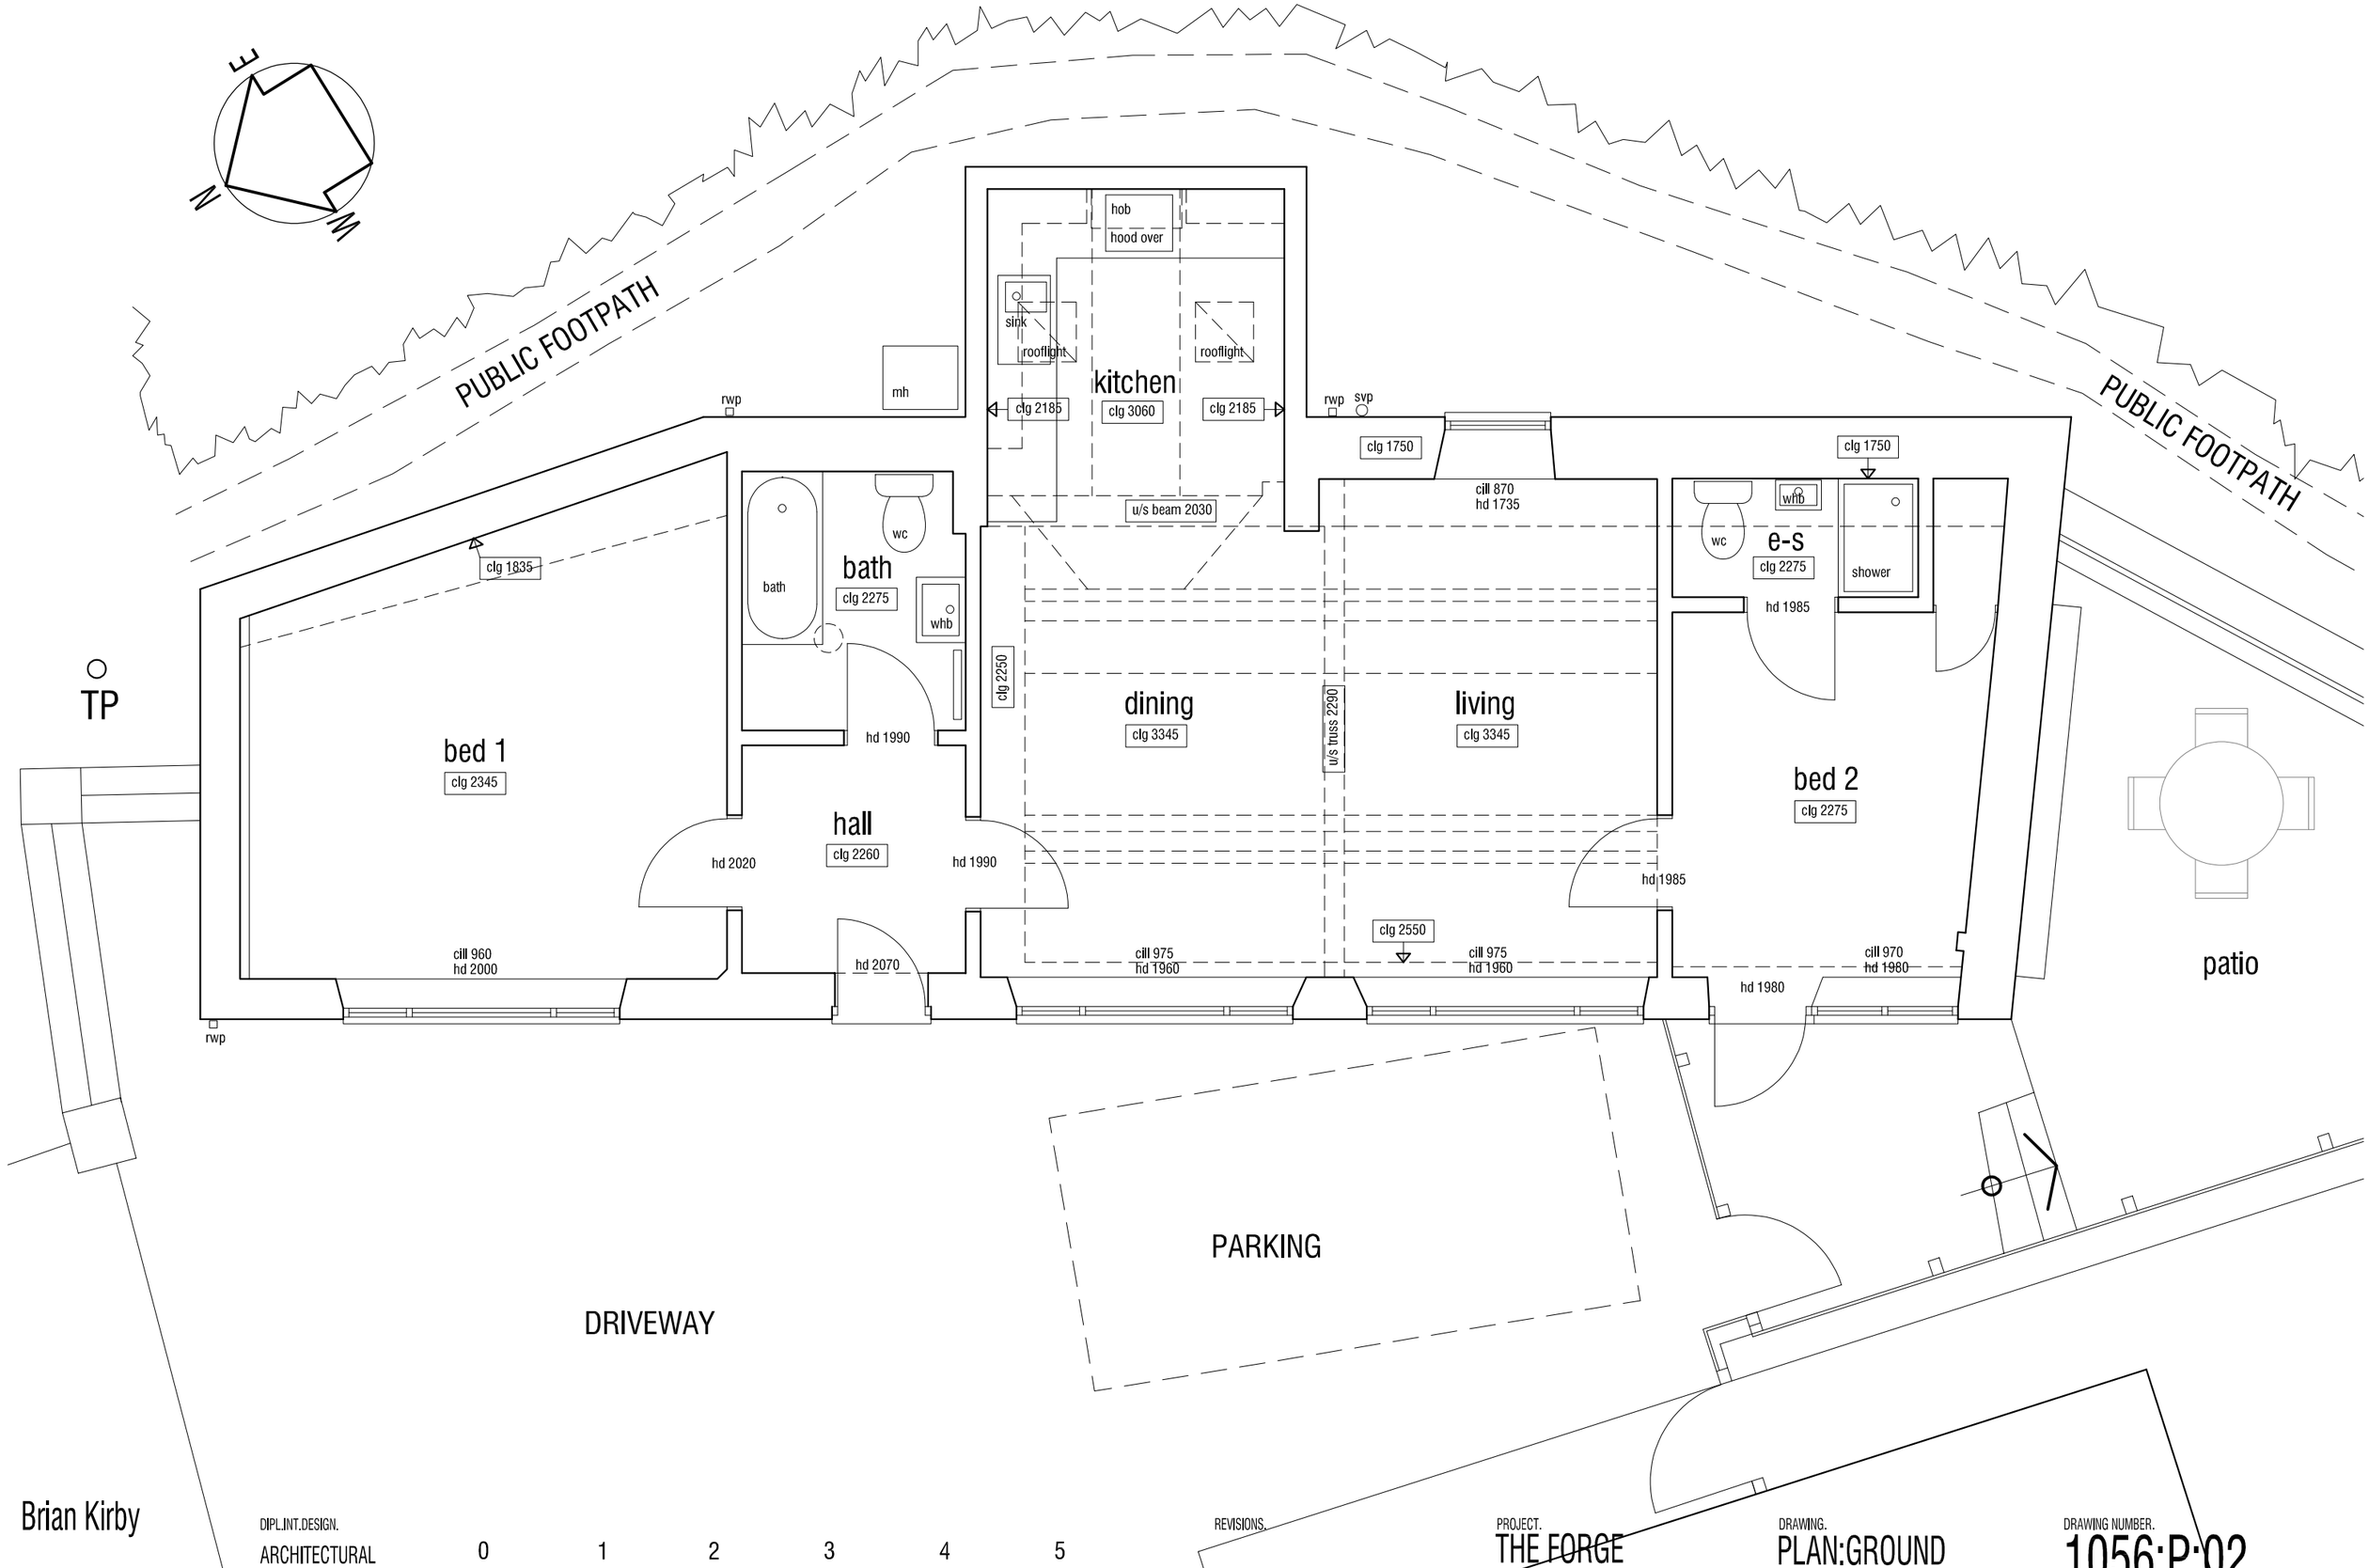


Brian Kirby

9, PIPSMORE ROAD,
CHIPPENHAM,
WILTS. SN14 0LB.
01249 660252

DIPL.INT.DESIGN.
ARCHITECTURAL
DESIGN

0 1 2 3 4 5

REVISIONS.

PROJECT.
THE FORGE
CHURCH ROAD, LUCKINGTON
SCALE.
1:50 @ A3

DRAWING.
PLAN:GROUND
AS EXISTING
DRAWN.
B.K.

DRAWING NUMBER.
1056:P:02
DATE.
DECEMBER 2023