



1 L2.05 Existing Front (Southwest) Elevation
Scale 1:100 @ A3



2 L2.05 Existing Rear (Northeast) Elevation
Scale 1:100 @ A3

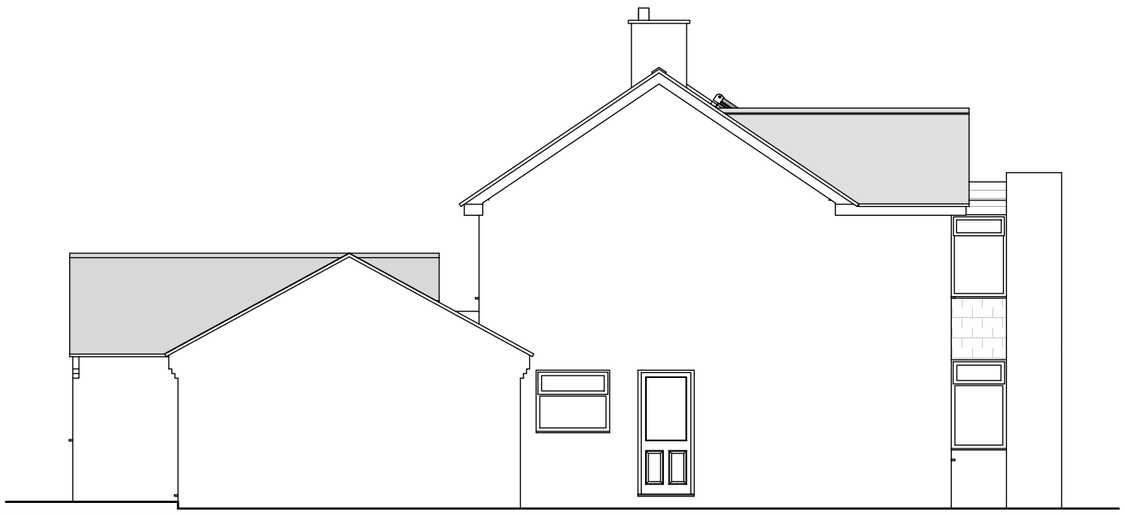

3 L2.05 Existing Side (Northwest) Elevation
Scale 1:100 @ A3



4 L2.05 Existing Side (Southeast) Elevation
Scale 1:100 @ A3

NOTES


All dimensions in millimetres unless otherwise stated.

Do not scale from this drawing except for planning purposes. All dimensions must be checked and verified on site prior to works commencing.

The use of these plans and specifications is restricted to the original site for which they were prepared.

Re-use, reproduction or publication by any method in whole or in part is prohibited, unless authorised by Purton Brown Project & Building Consultancy.

Ownership of the design, plans and specifications is solely with Purton Brown Project & Building Consultancy.

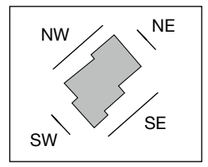


0 1 2 3 4 5m
Scale Bar 1:100

PB purtonbrown project & building consultancy

Berkeley House, Junction Road
Bradford on Avon, Wiltshire
BA15 1DY

T: 07870 684666
E: purtonbrown@outlook.com
W: www.purtonbrown.co.uk

| Rev: | Date: | Description: |
|---|---|---|
| A | 08/01/24 | Planning Application Issue |

Drawing Date: 08 January 2024
Drawing Author: CPB
Drawing Phase: Planning

Project: Berkeley House, 2b Junction Road, Bradford On Avon, BA15 1DY

Scale @ A3: 1:100@A3
Drawing No: L2.05
Revision: A
Title: Existing Elevations