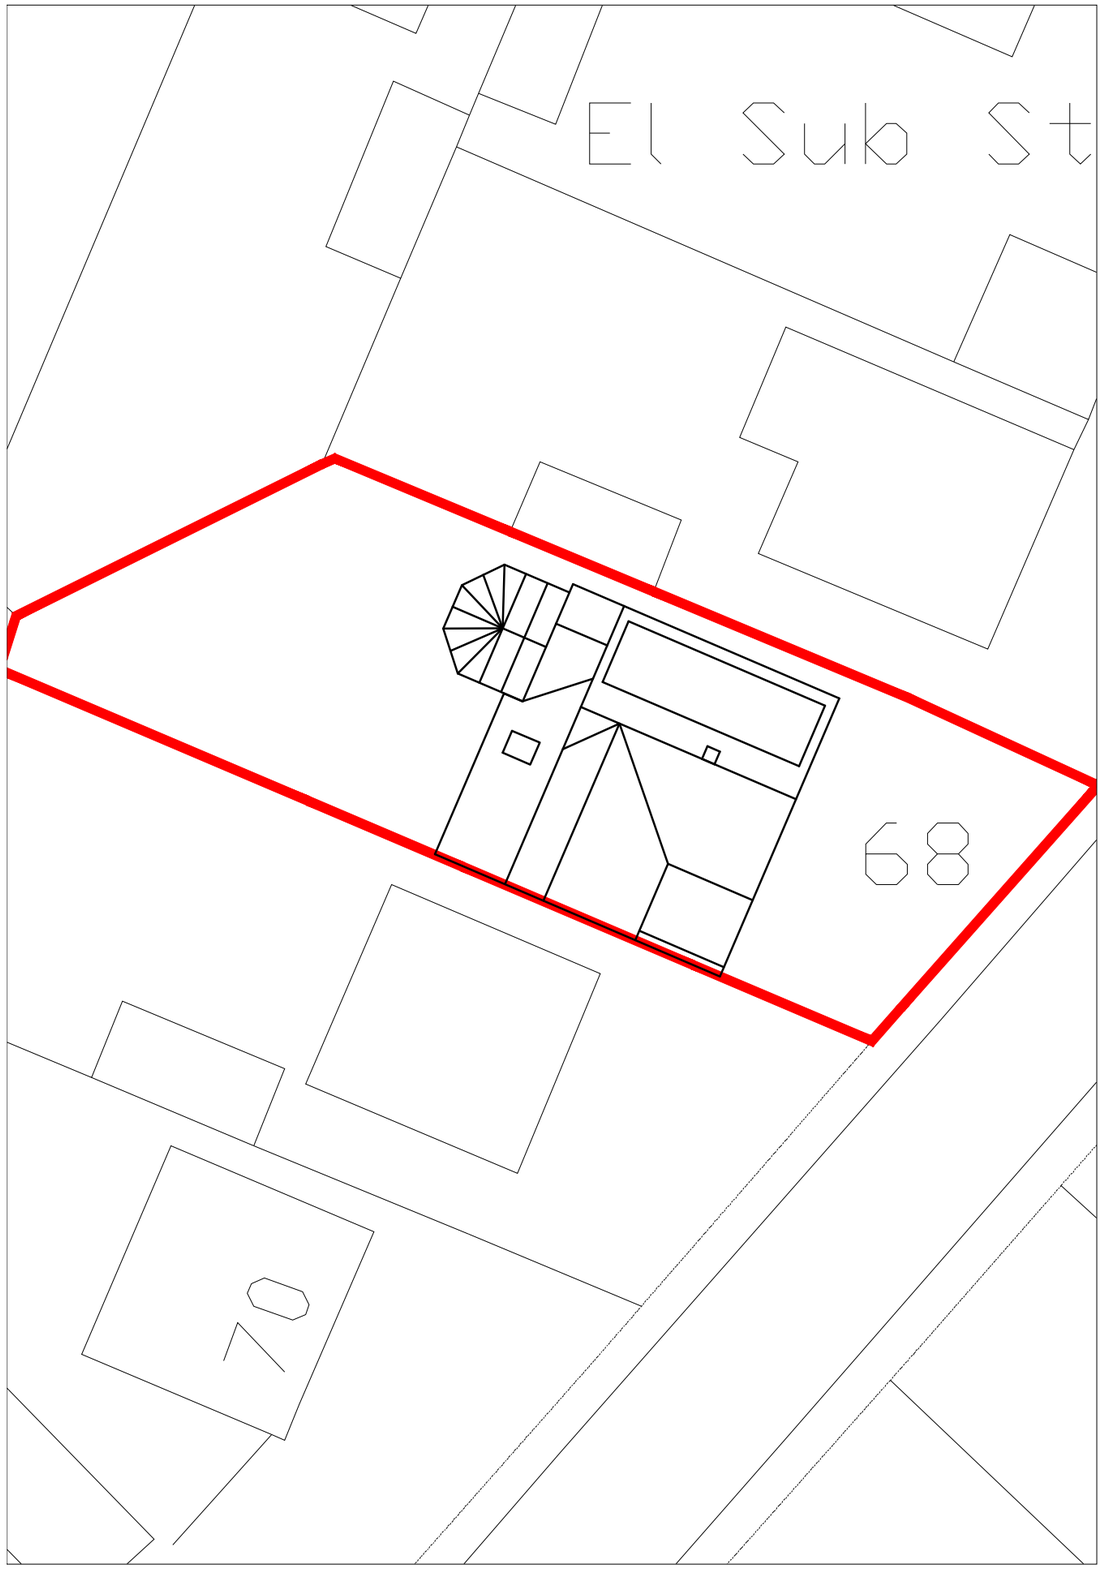

Existing Block Plan

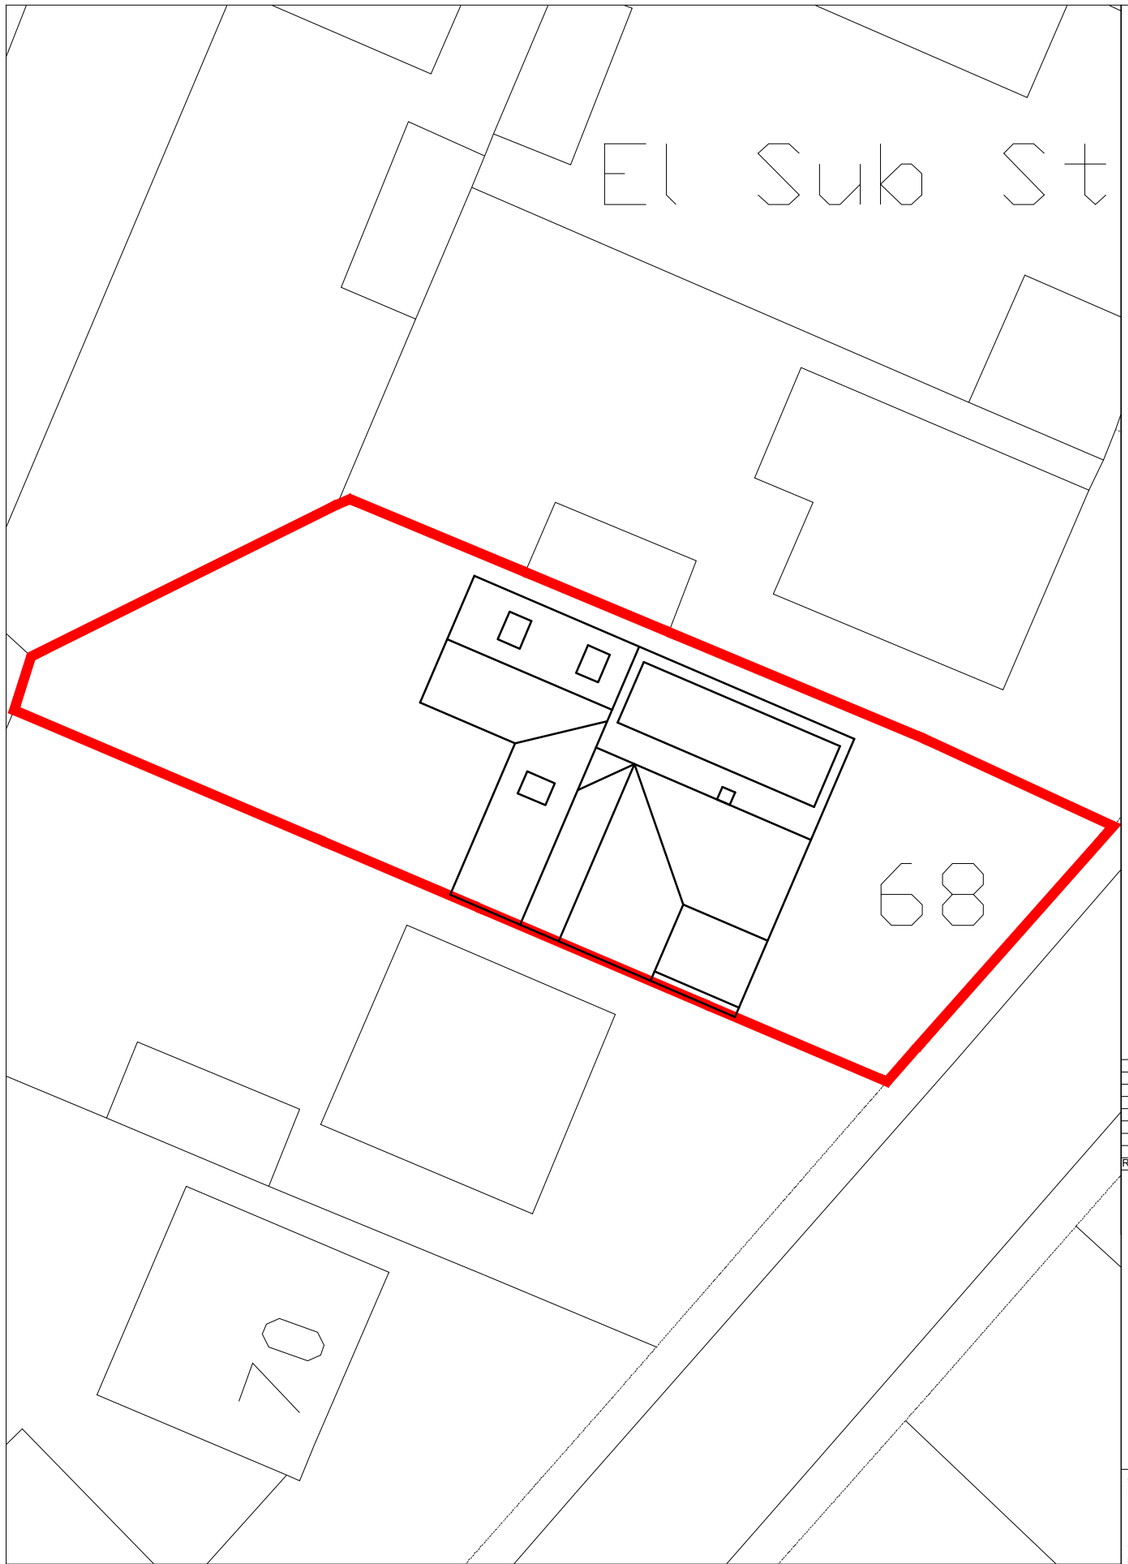

Proposed Block Plan



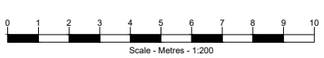

NOTES:

1. This drawing is the property of R&R Design & Build and must not be copied or disclosed for any purpose except as authorised by R&R Design & Build or the client.

Rev	Date	By	Chk	Comment

R&R Design and Build Contractors

R&R Design & Build Contractors Ltd.
Ferndale, Highworth Road
South Marston
Swindon, SN3 4SE
Tel: 01793 820900
Email: info@r-r-designandbuild.com

Client
Mr Goggin
68 Pauls Croft
Cricklade
SN6 6AL

Project Title
Single Storey Rear Extension
To Replace Conservatory

Drawing Title
Existing & Proposed Block Plans

Drawn by:	Scale:	Date:
MJF	1:200 - A3	Jan 2024

Drawing No.	Rev.
1155_03	