

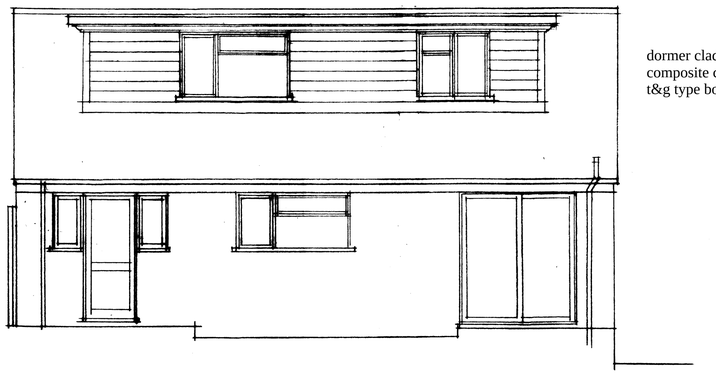



Proposed South West elevation 1:50

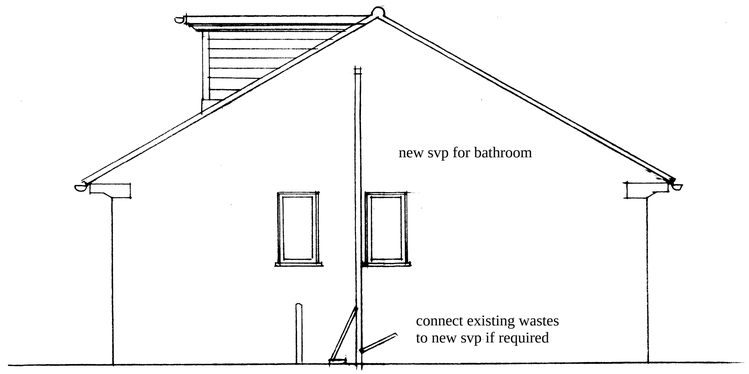


Proposed South East elevation

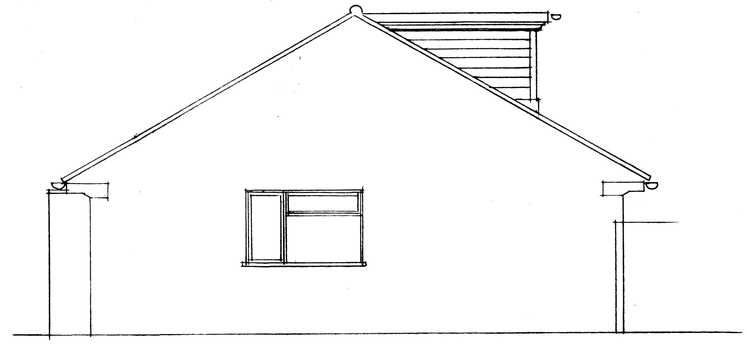

Proposed North West elevation

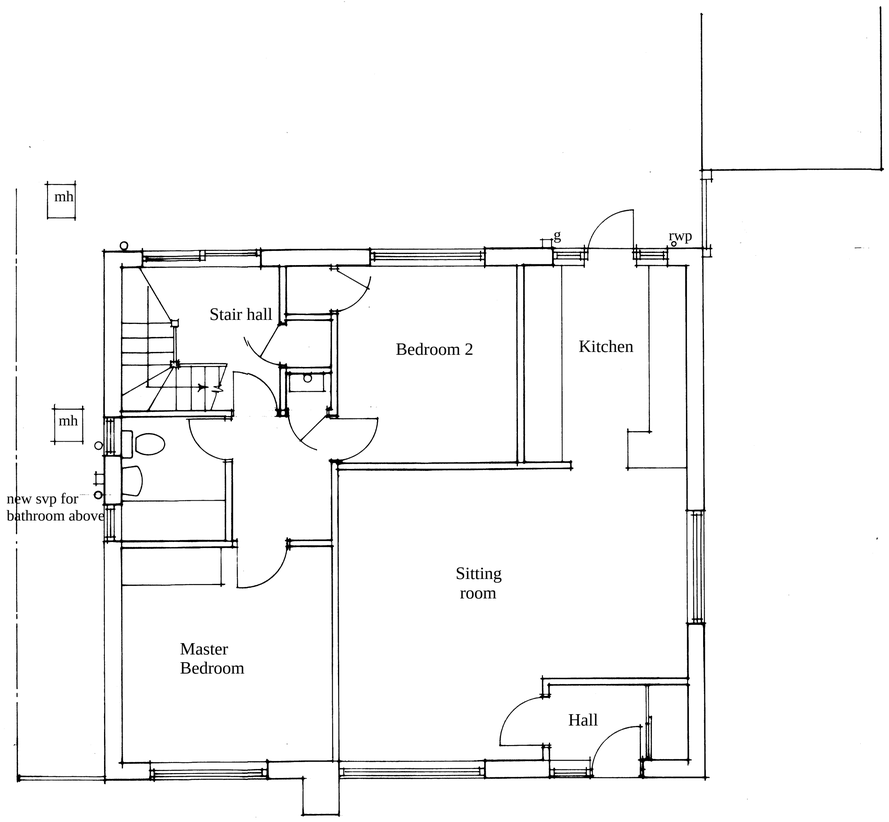

Proposed Ground Floor Plan 1:50

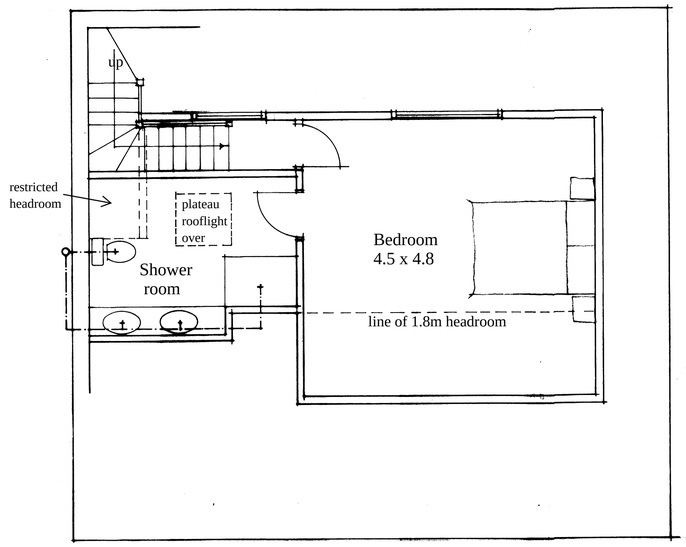

Proposed First Floor Plan

Client: Mr A. Cobern
Job: Attic conversion
25 Parkland Way Porton
Dwg: Proposed plans and elevations
Scale: 1:50 Date: Dec 2023
Dwg No. 1140/02A

MacKenzie Osborn Design
Architecture Conservation Planning
Tel: 01722 324758 Mob: 07818 453626
e-mail: mackenzieosborn@btinternet.com