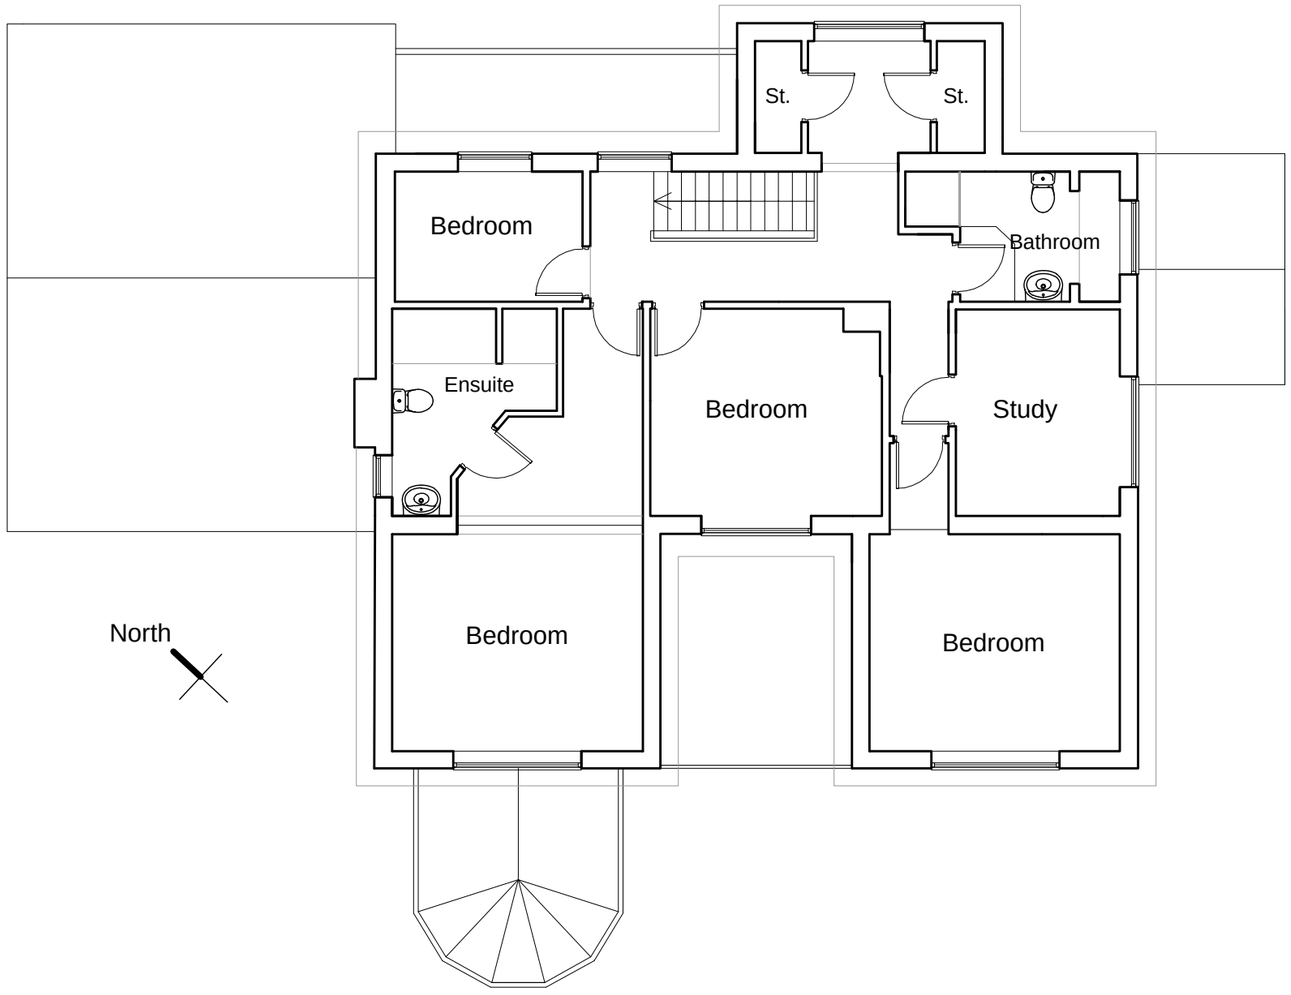

Revision Notes

North

Notes

0 1 2 5 metres

Scale 1:100

Client

Tom Shepherd
and Emma Landry
6 The Woodlands,
Warminster,
BA12 0DX

Architect

Abi McGillivray
Architecture
7 Goose Street, Beckington
Somerset BA11 6SS
Tel: 01373 831585 / 07811438654
www.amarchitecture.co.uk

19 Westbury Road, Warminster

Drawing Title

Existing First Floor Plan

Scales	Job Number	Drawing Number	Revision	Status
1:100 @ A3	244	002	-	Planning
Date 22/11/2023				