Figured dimensions only are to be taken from this drawing. All dimensions are to be checked on site before any work is put in hand.

E14
2

E16 3

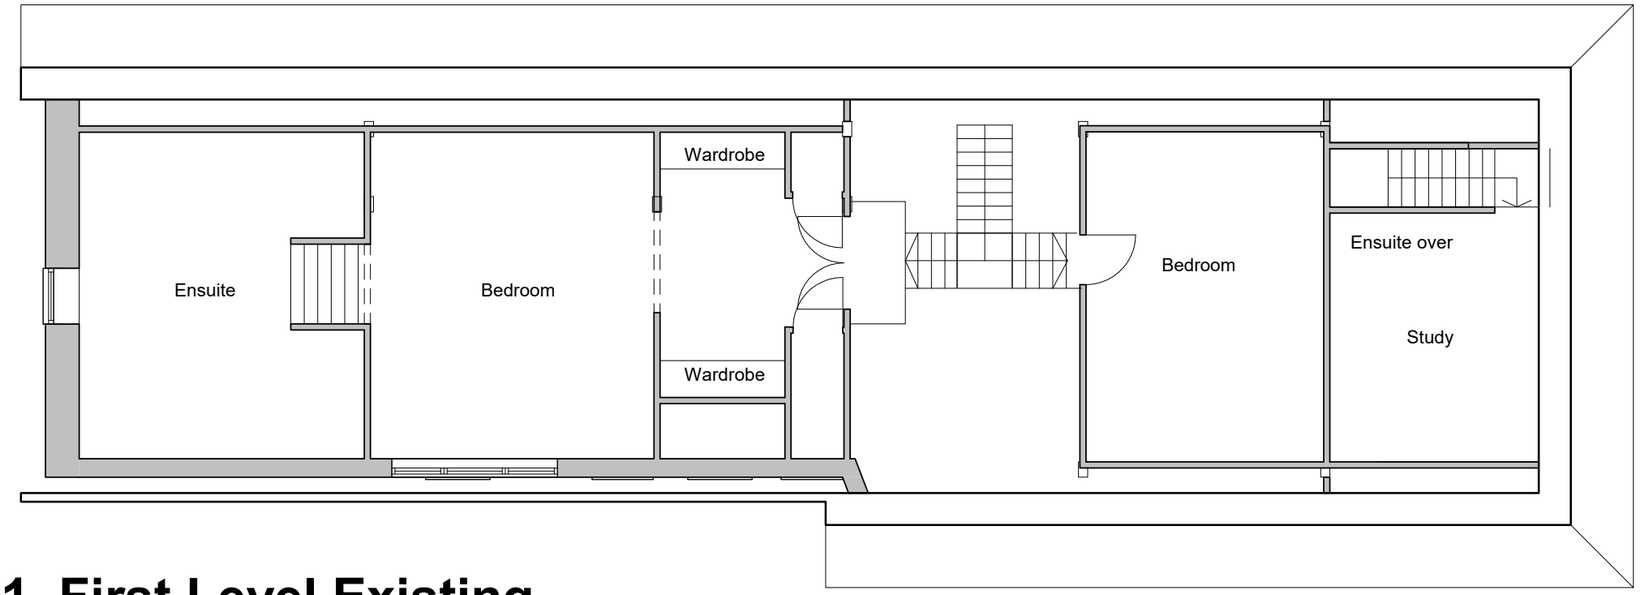

2 E16

01_First Level Existing
1 : 100

2
E15

SCALE : 1 to 100

0 5m 10m

Note: This maybe a reduced sized print, check scales below

E14
2

E16 3

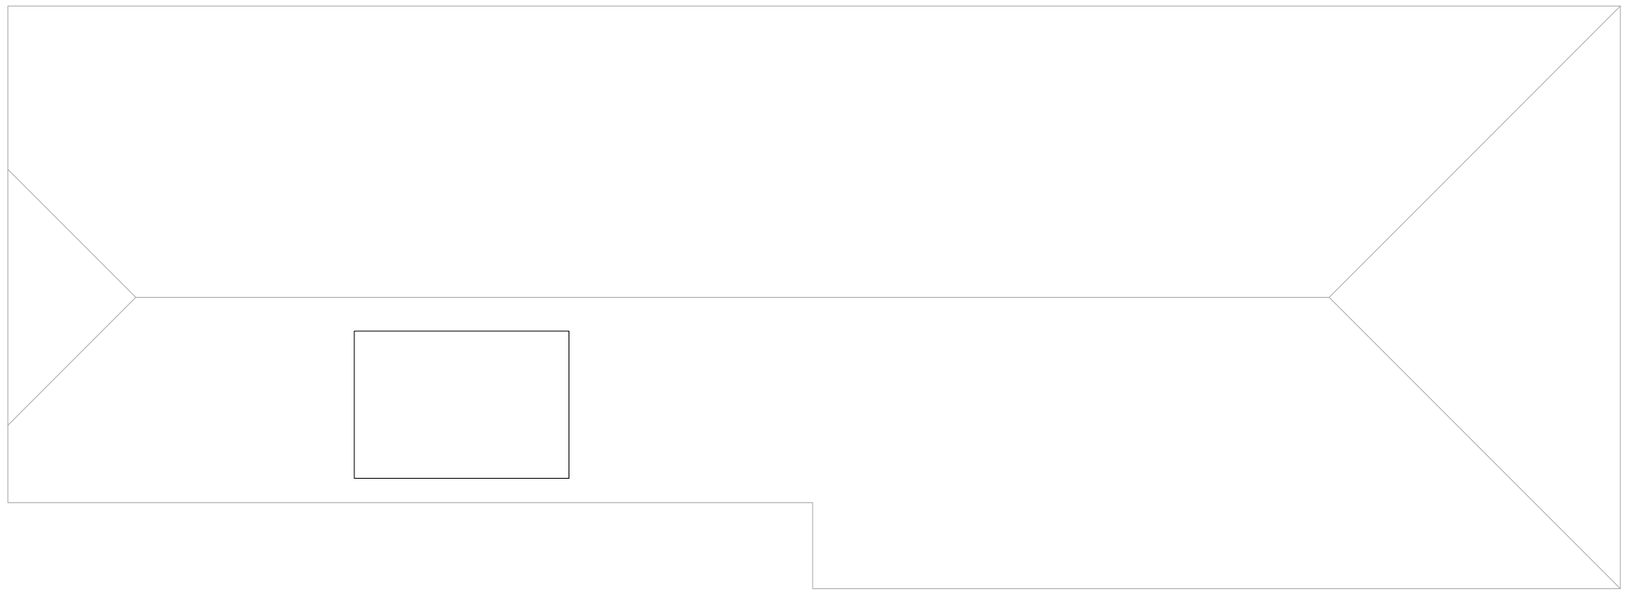

2 E16

Roof Plan
1 : 100

2
E15

Revision	Description	Drawn	Date	Checked

Client's Name
Mr Sharp

Job Title
Preston Barn, Preston Ramsbury
Marlborough SN8 2HF

Drawing Title
Existing First Floor and Roof Plan

Scale
1 : 100 @A3

Job No **2077 -PB** Drawing No **E13**

Status Rev

HERITAGE FUSION
CONSERVING THE PAST, INSPIRING THE FUTURE