For Town & Country Planning Purposes Only

AS EXISTING



North Elevation

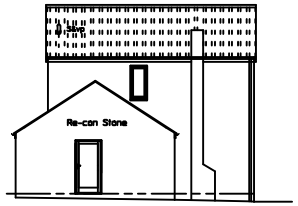

West Elevation

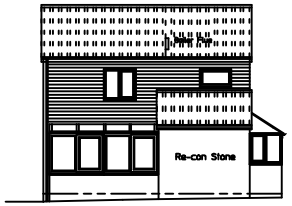

East Elevation

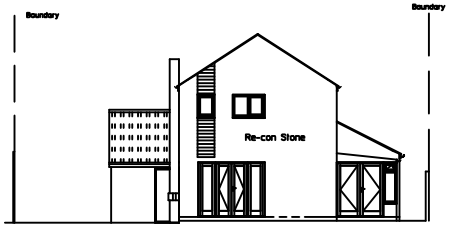

South Elevation

80M2

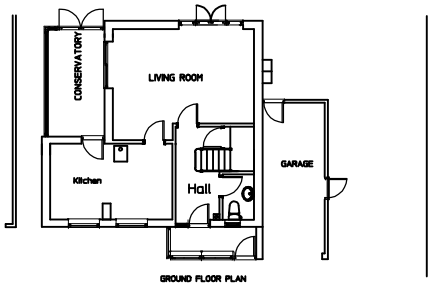

40M2

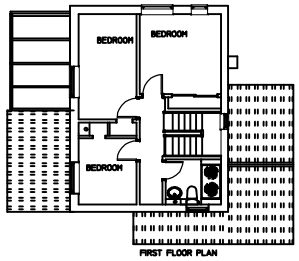

AS PROPOSED

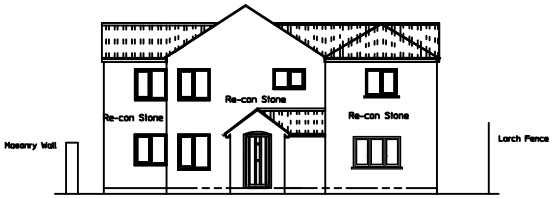

North Elevation

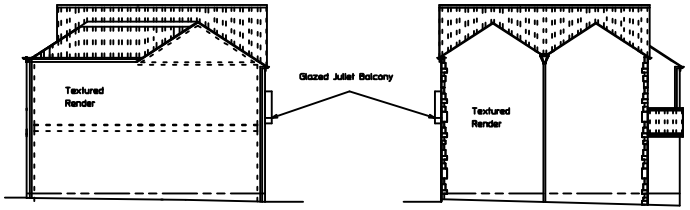

West Elevation

East Elevation

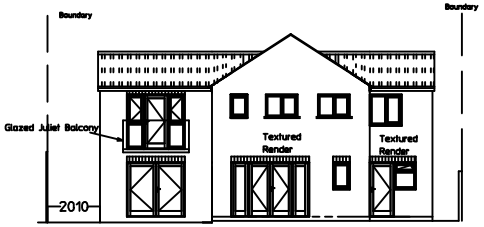

South Elevation



A1 Paper Plot 1 : 100

86M2

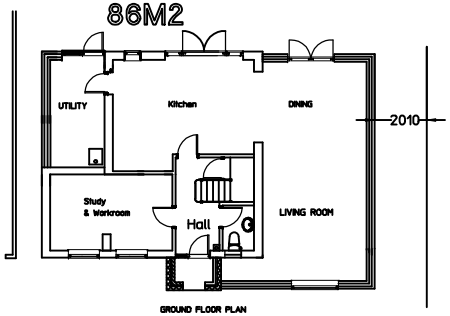

86M2

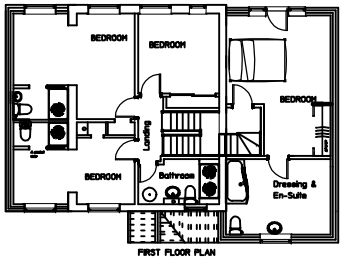

Finishes

Roof : A Concrete plain tile to match as existing

Walls . A Re- con coursed stone
: A Textured Render

Windows . uPVC new and replacement to Re-con stooled cills to a stone soldier course

Rain water Goods to match the existing

Ken Fowler Building Design Services

Creeklands Prince Lane
Hawkesbury Upton
Badminton Avon GL9 1AN

Telephone:01454-238292

Client	Mr & Mrs S. Dryden
Venue	28 The Tortere Sheraton MALMSBURY SN16 0NT
Project	To Danish Conservatory and Garage A Side Two Storey Extension West A two storey side extension East A First Floor Side Extension
Drawing	Floor Plans & Elevations

Printed paper copies of this drawing must be from calibrated capture all dimensions and particulars to be checked on site before work commences

DATE 30th December 2023 Drawing No 2503/04/2023

SCALE 1 : 100

DRAWN: KAF

Rev "D"