Windmill Stud Indicative Site Layout

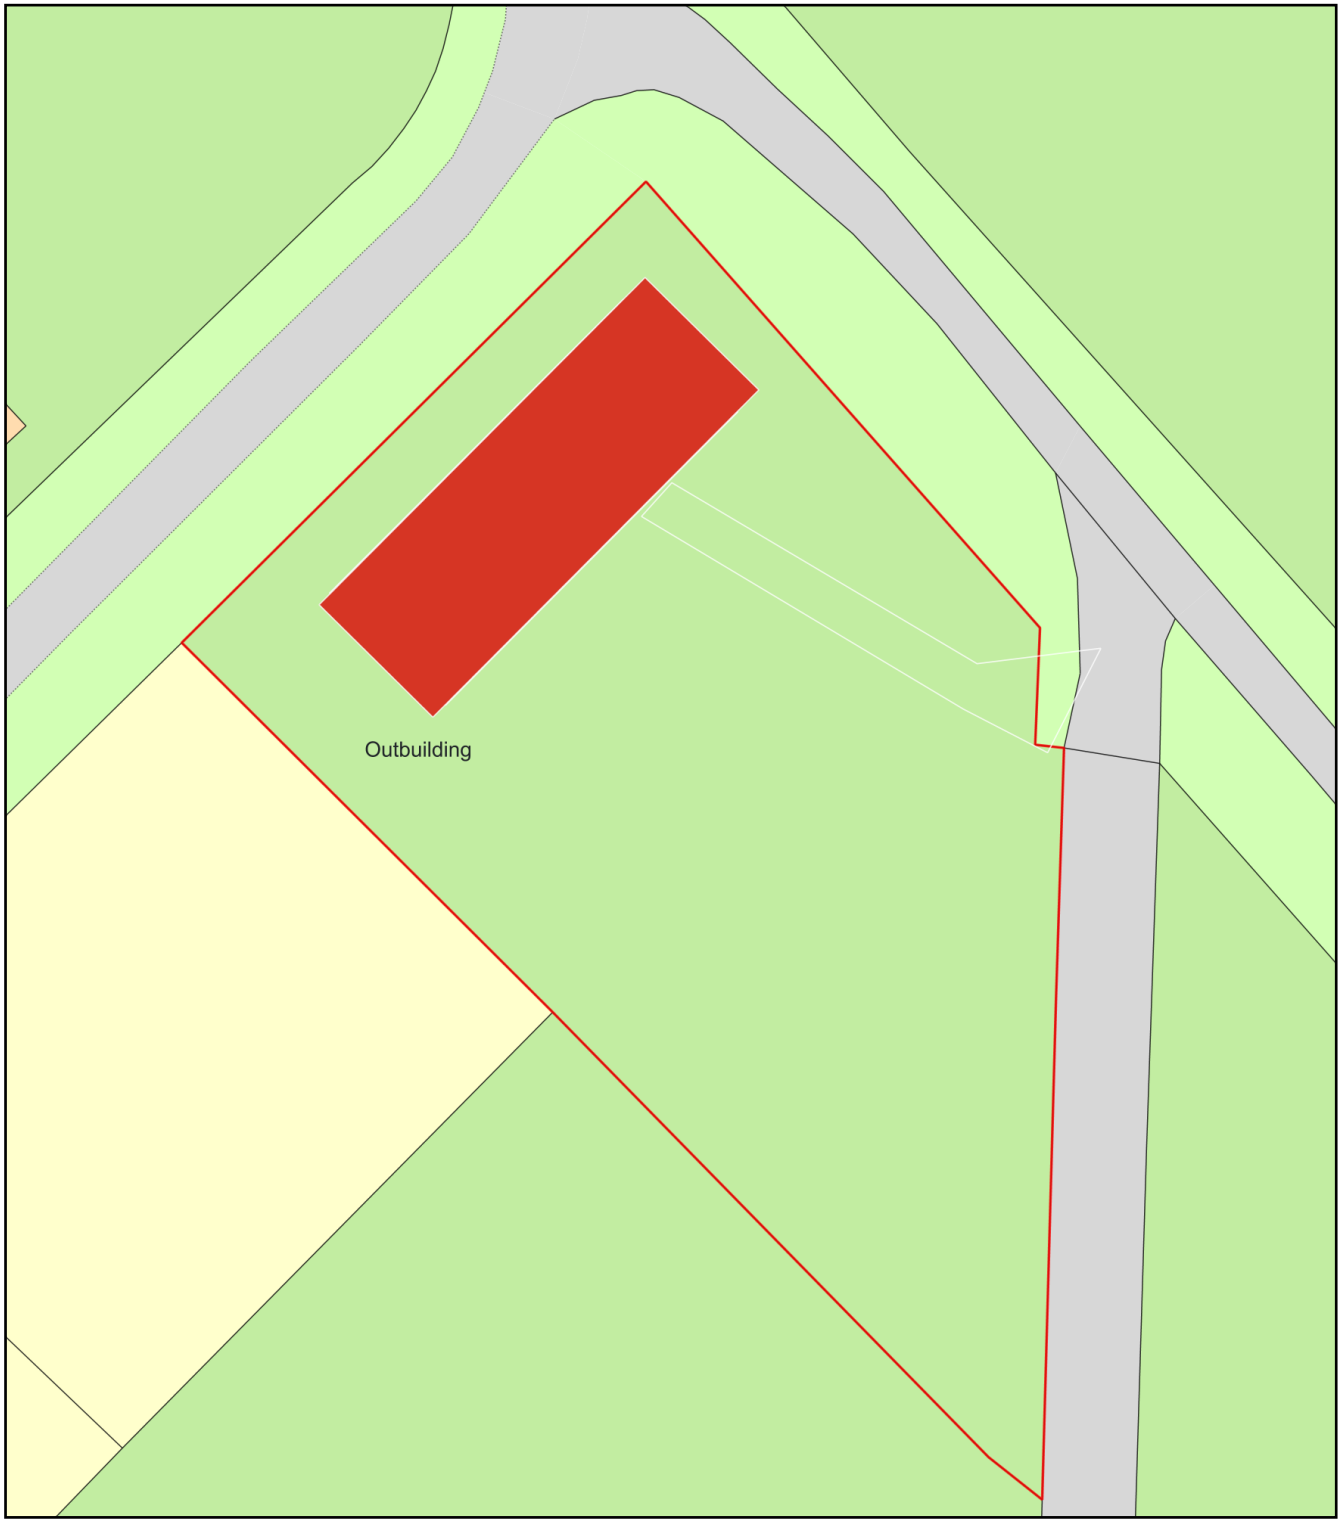

0 20

Metres

N

ReQuestaPlan

Plan Produced for:	Windmill Stud
Date Produced:	08 Jan 2024
Plan Reference Number:	TQRQM24008123540051
Scale:	1:500 @ A4

© Crown copyright and database rights 2023 OS 100042766