



Datum 8m

South Eastern Elevation

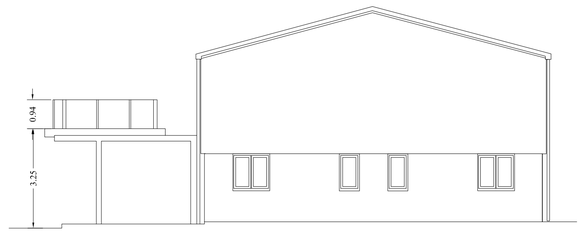


Datum 8m

South Western Elevation

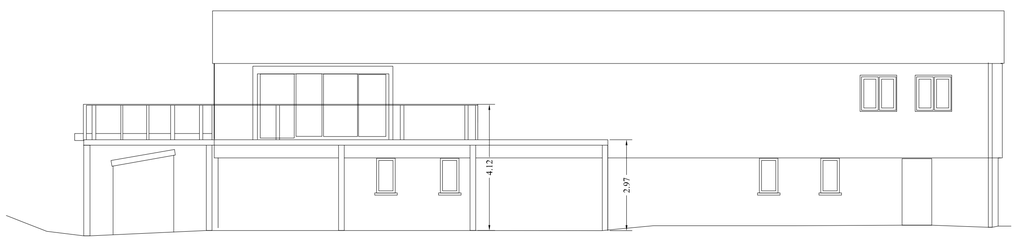

Datum 8m

North Western Elevation

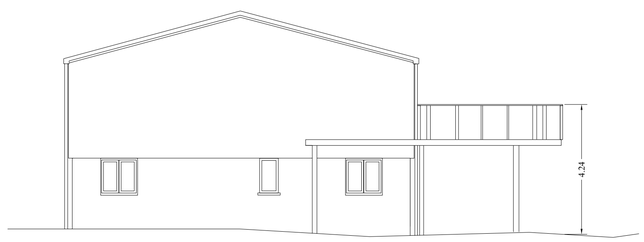

Datum 8m

North Eastern Elevation

0 1m 2m 3m 4m 5m 6m 7m 8m 9m 10m

Scale 1 : 100

30 Years

BDS

Celebrating 30 Years 1993-2023

Building Design Surveys

(Building Design Surveys Ltd) www.bdscalne.com

Building Plans Drawn For Planning & Building Regulation Approval

NEW-BUILD . EXTENSIONS . REFURBISHMENT

C.A.D Design/Drafting	Architectural Services
Conveyance Plans	Building Surveys
Planning Consultants	Large format Printing & Scanning
3d Visualisation Plans	Photo Montage
Land & Building Surveying	3d Laser Scanning

The Studio , Milestone Cottage , 61 London Road , Calne
Wiltshire, SN11 0AA. Tel/Fax (01249) 816026
Email bds@pobox.com Mobile 07740 335693

Project Name:
Units 10A and 10B
Dunkirk Business Park Southwick

Drawing Title:
Elevations

Client:
Respro (NPD) Ltd

Date:	Scale:		
November 2023	1:100@ A1		
Drawn	Checked	Dwg No	Rev
P.J-S	G.H	BDS-11-23-03	

Notes:
Survey Grid based on OS

© copyright to this drawing remains with BDS Ltd

Wessex Design House dh Member

30 YEARS 1993-2023