

NORTH EAST ELEVATION

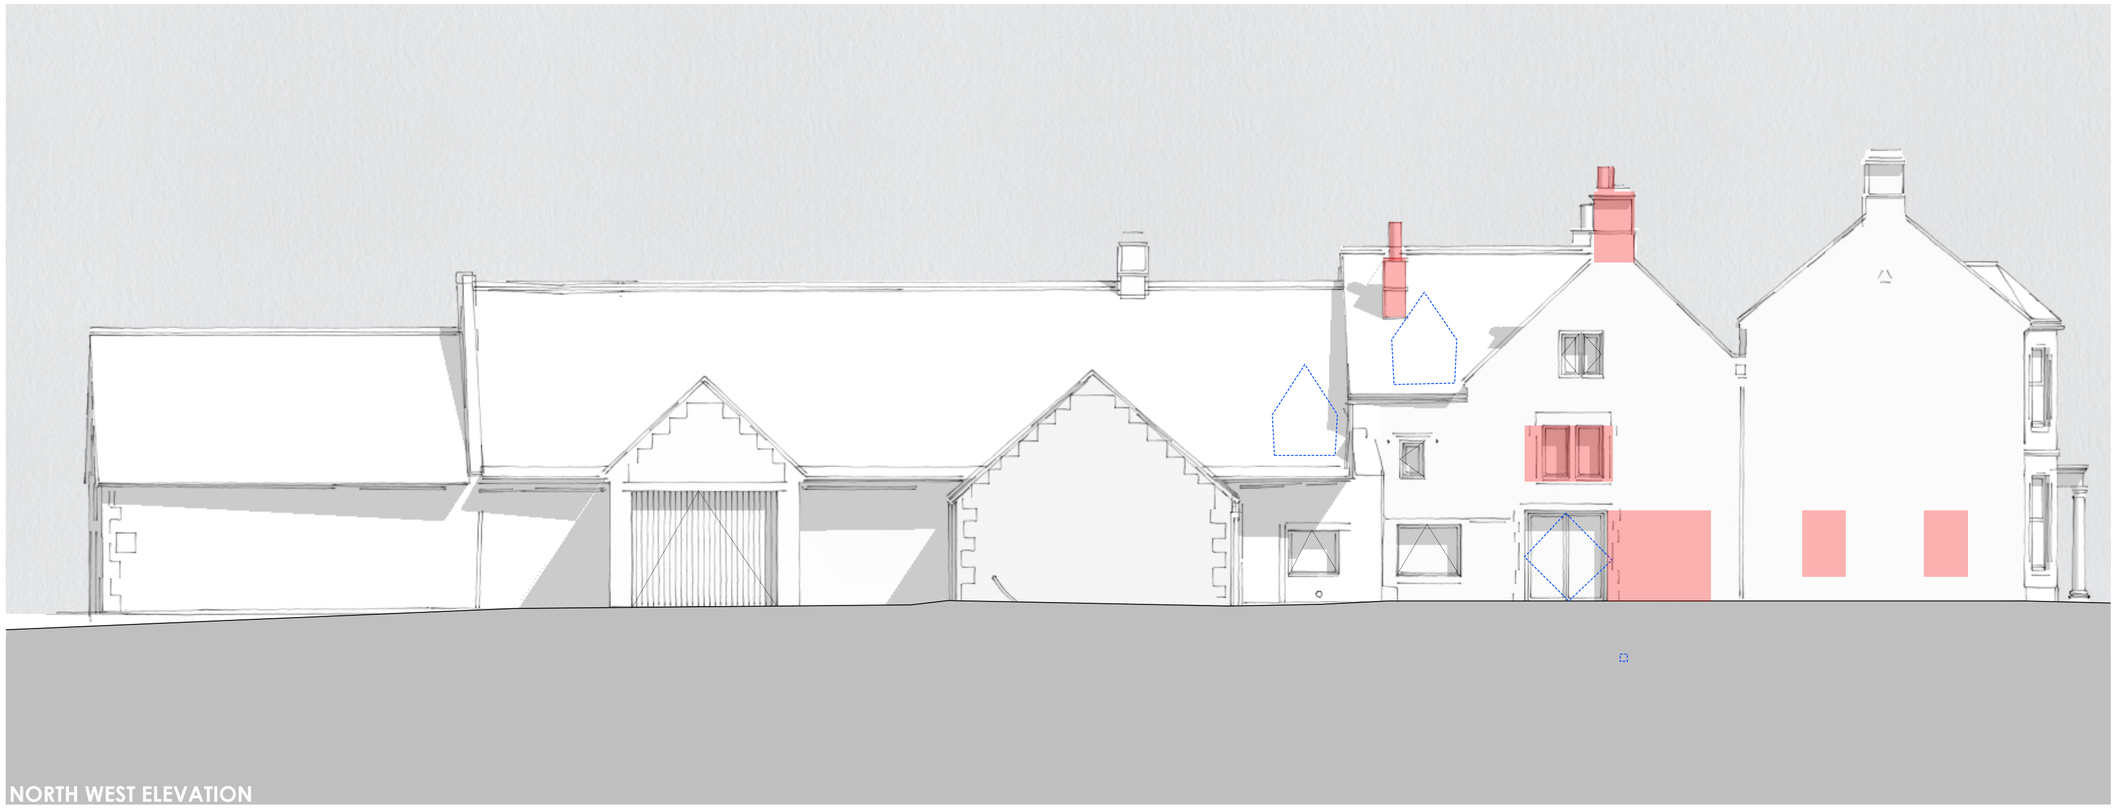

NORTH WEST ELEVATION

GENERAL NOTES
All work to be to the entire satisfaction of the Local Authority, notwithstanding anything shown on these drawings.

All materials, components and workmanship are to comply with the relevant British Standards, Codes of Practice, and any appropriate applicable manufacturers' recommendations.

ALL DIMENSIONS ARE STRUCTURAL UNLESS OTHERWISE NOTED.

Both drawing and design are © Matthew Clay Architects Ltd 2024.

KEY
AFFECTED AREAS

NEW BUILD / EXTENSION

EXISTING LINE OF OWNERSHIP

SPECIFIC NOTES - EXISTING MATERIALS

ROOF
Roman Clay tiled finish to pitched roof.

WALLS
Random-coursed Cotswold stone masonry wall with mortared joints.
Localised areas of ashlar stone forming quoins to reveals.

WINDOWS / DOORS
Windows:
Mix of timber framed single glazed casement windows with single glazed panels and.
Double glazed aluminium casement windows with PPC finish.

Doors:
Painted timber planked doors

PLANNING ISSUE

B ISSUED FOR PLANNING CONSENT 10/01/2024

0m 5m

1:100 @ A2

PROJECT
ALTERATIONS & RENOVATIONS
'MANOR FARM', WADSWICK,
BOX, WILTSHIRE, SN13 8JB

DRAWING NAME
EXISTING SOUTH EAST ELEVATION

DRAWING NUMBER REVISION
276.3.021 B

matthew clay architects