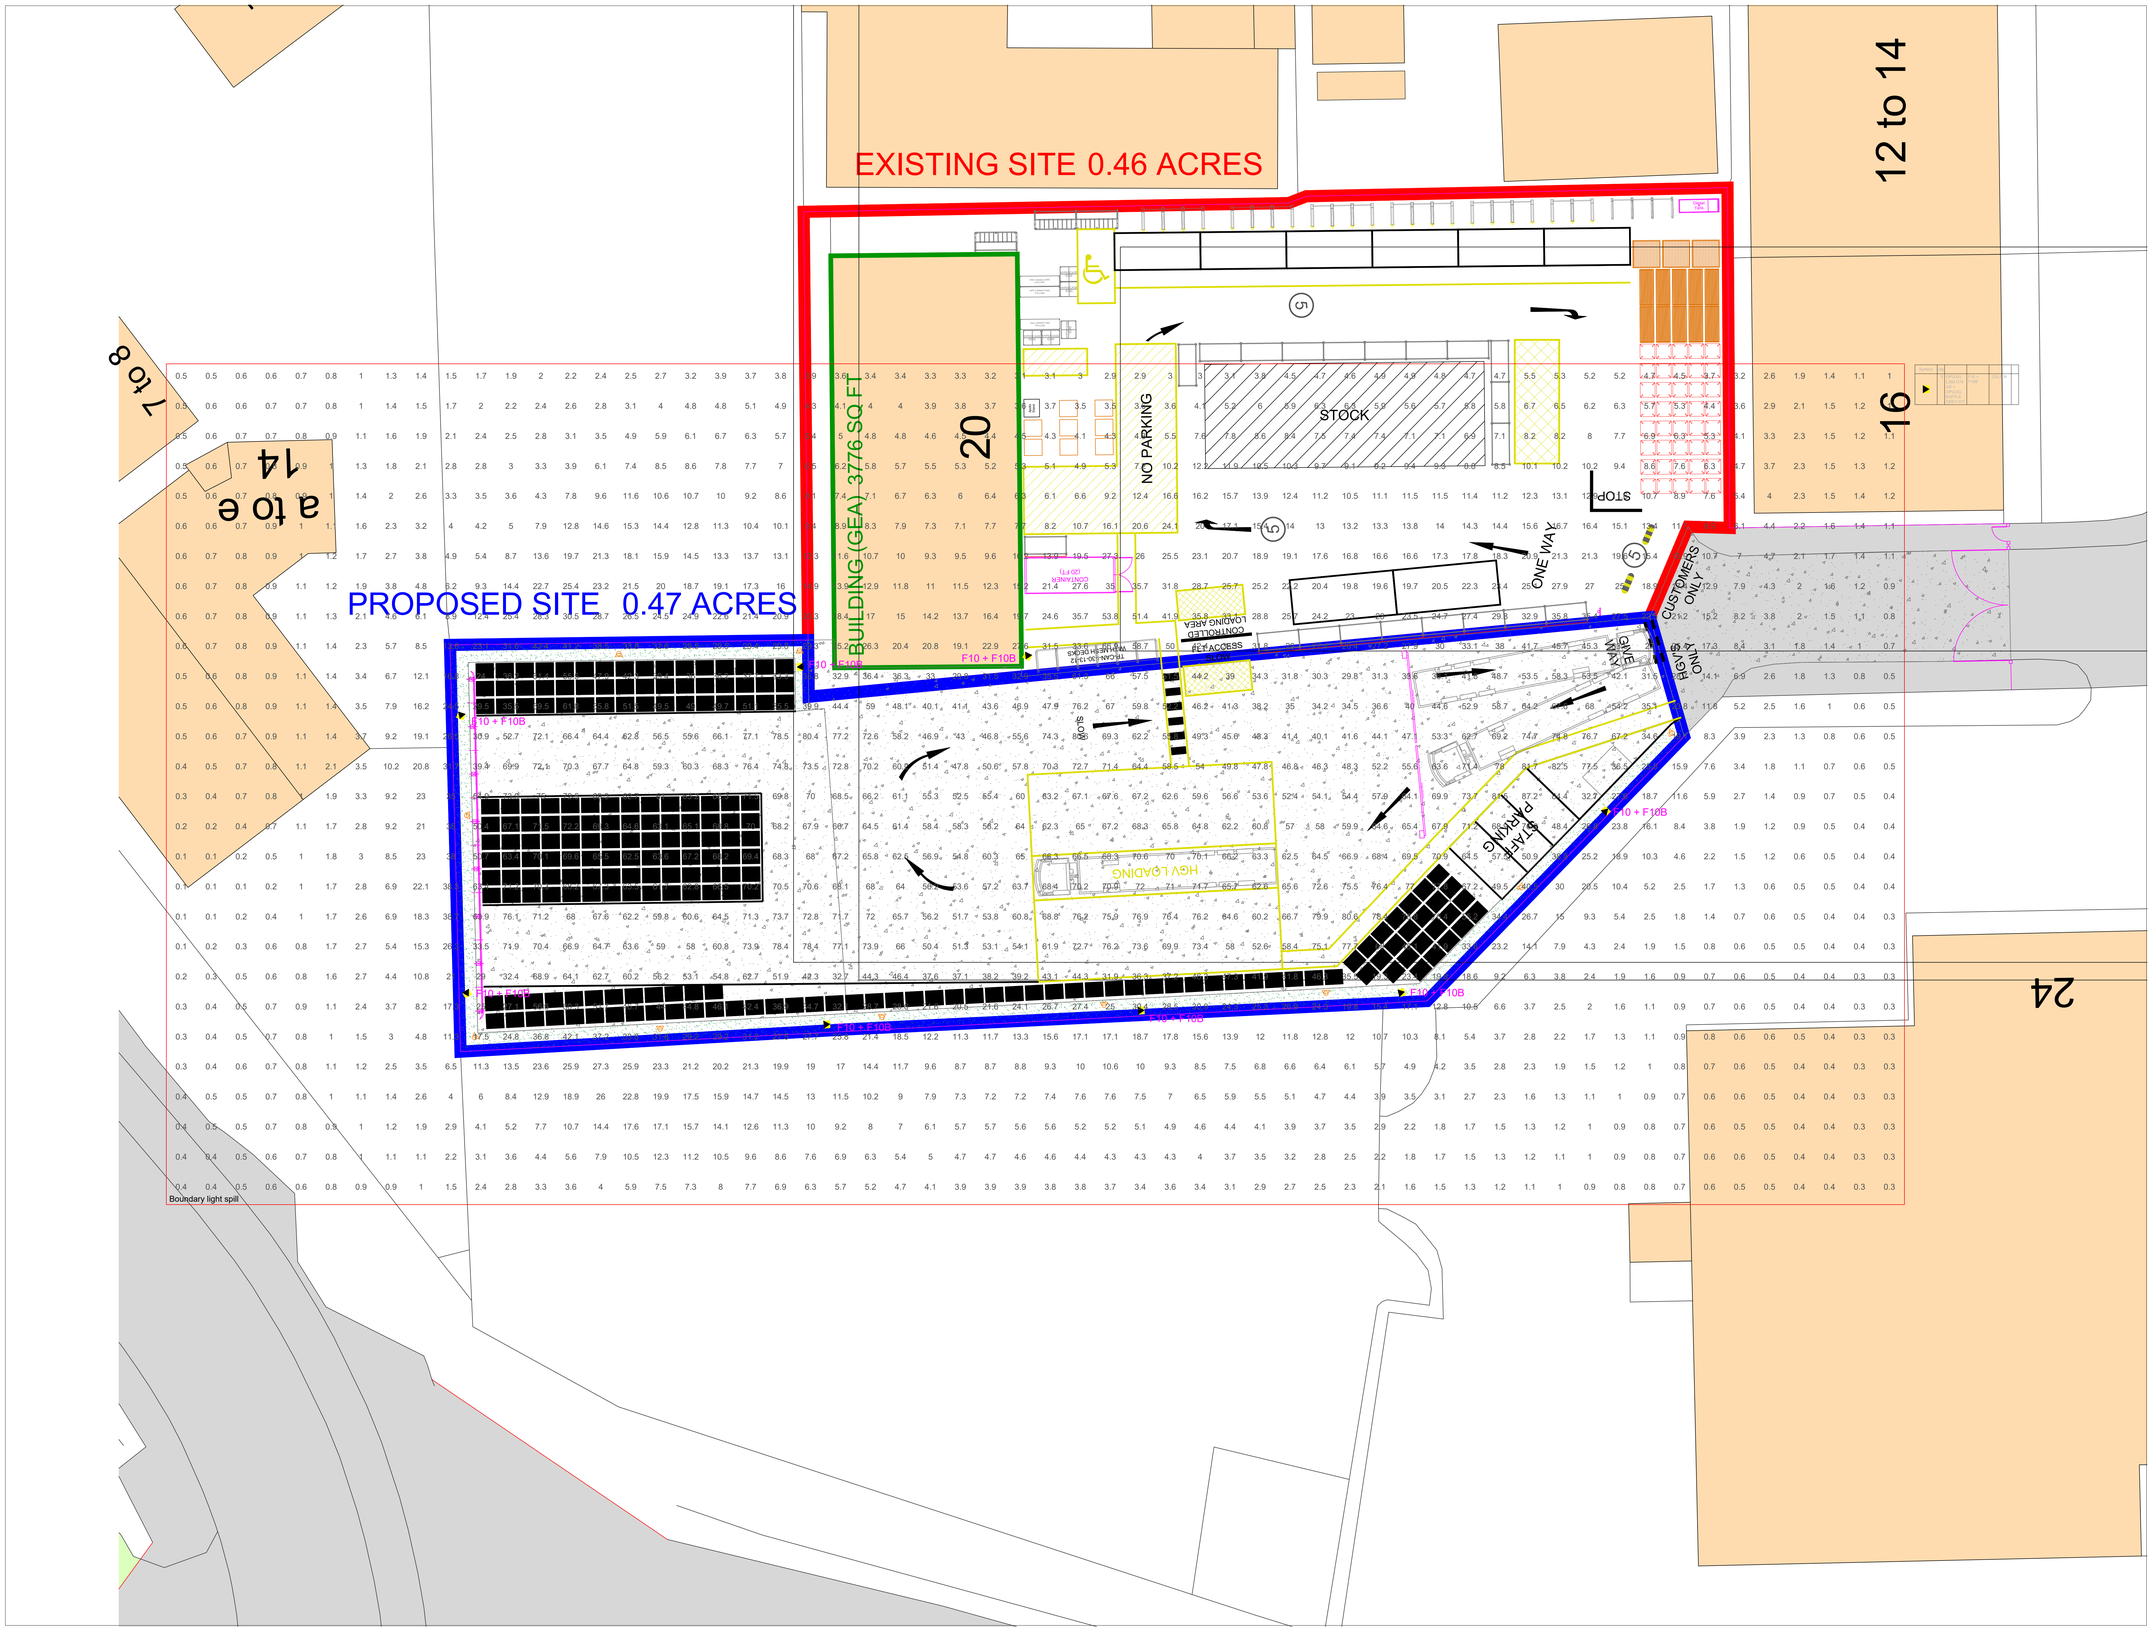

Revision Notes:
12/01/2024 REV A:
Proposed lighting layout for review.

Project Notes:
-

Drawing: PM2 Qtr 10 Medicaton internal yard extension. Rev A.dwg
Project: 10 Medicaton
Description: External yard extension - Proposed Lighting Layout
Filename: PM2 Qtr 10 Medicaton_Dexretail Layout Rev A.dwg
Customer: Travis Perkins plc

Size: A Scale: 1:100 @ A2
Drn: BY
Chkd: JC
Date: 12/01/2024

Travis Perkins

Dexretail
SPECIALIST LIGHTING
Dexter Group Plc | Brookline Business Park, Hillington, Dexter, DE4 2PL
T: 01 787 888 000 | F: 01 787 888 000 | E: lightingdesign@dexterplc.co.uk

Lighting design layout has been performed according to current standards, information supplied prior to submitting design and good design practice.

Circuits, conditions, reflections, ratios, distributions unknown to engineers, performance of specific components and assumptions made by engineers may cause differences between calculated and measured values.

Dexter Group Plc will not accept any responsibility for the indicative emergency layout.
This drawing is for working to the indicative purposes and Dexter Group Plc will not be held responsible for any discrepancy in either design or specific onsite complications.

(01/02/2011)