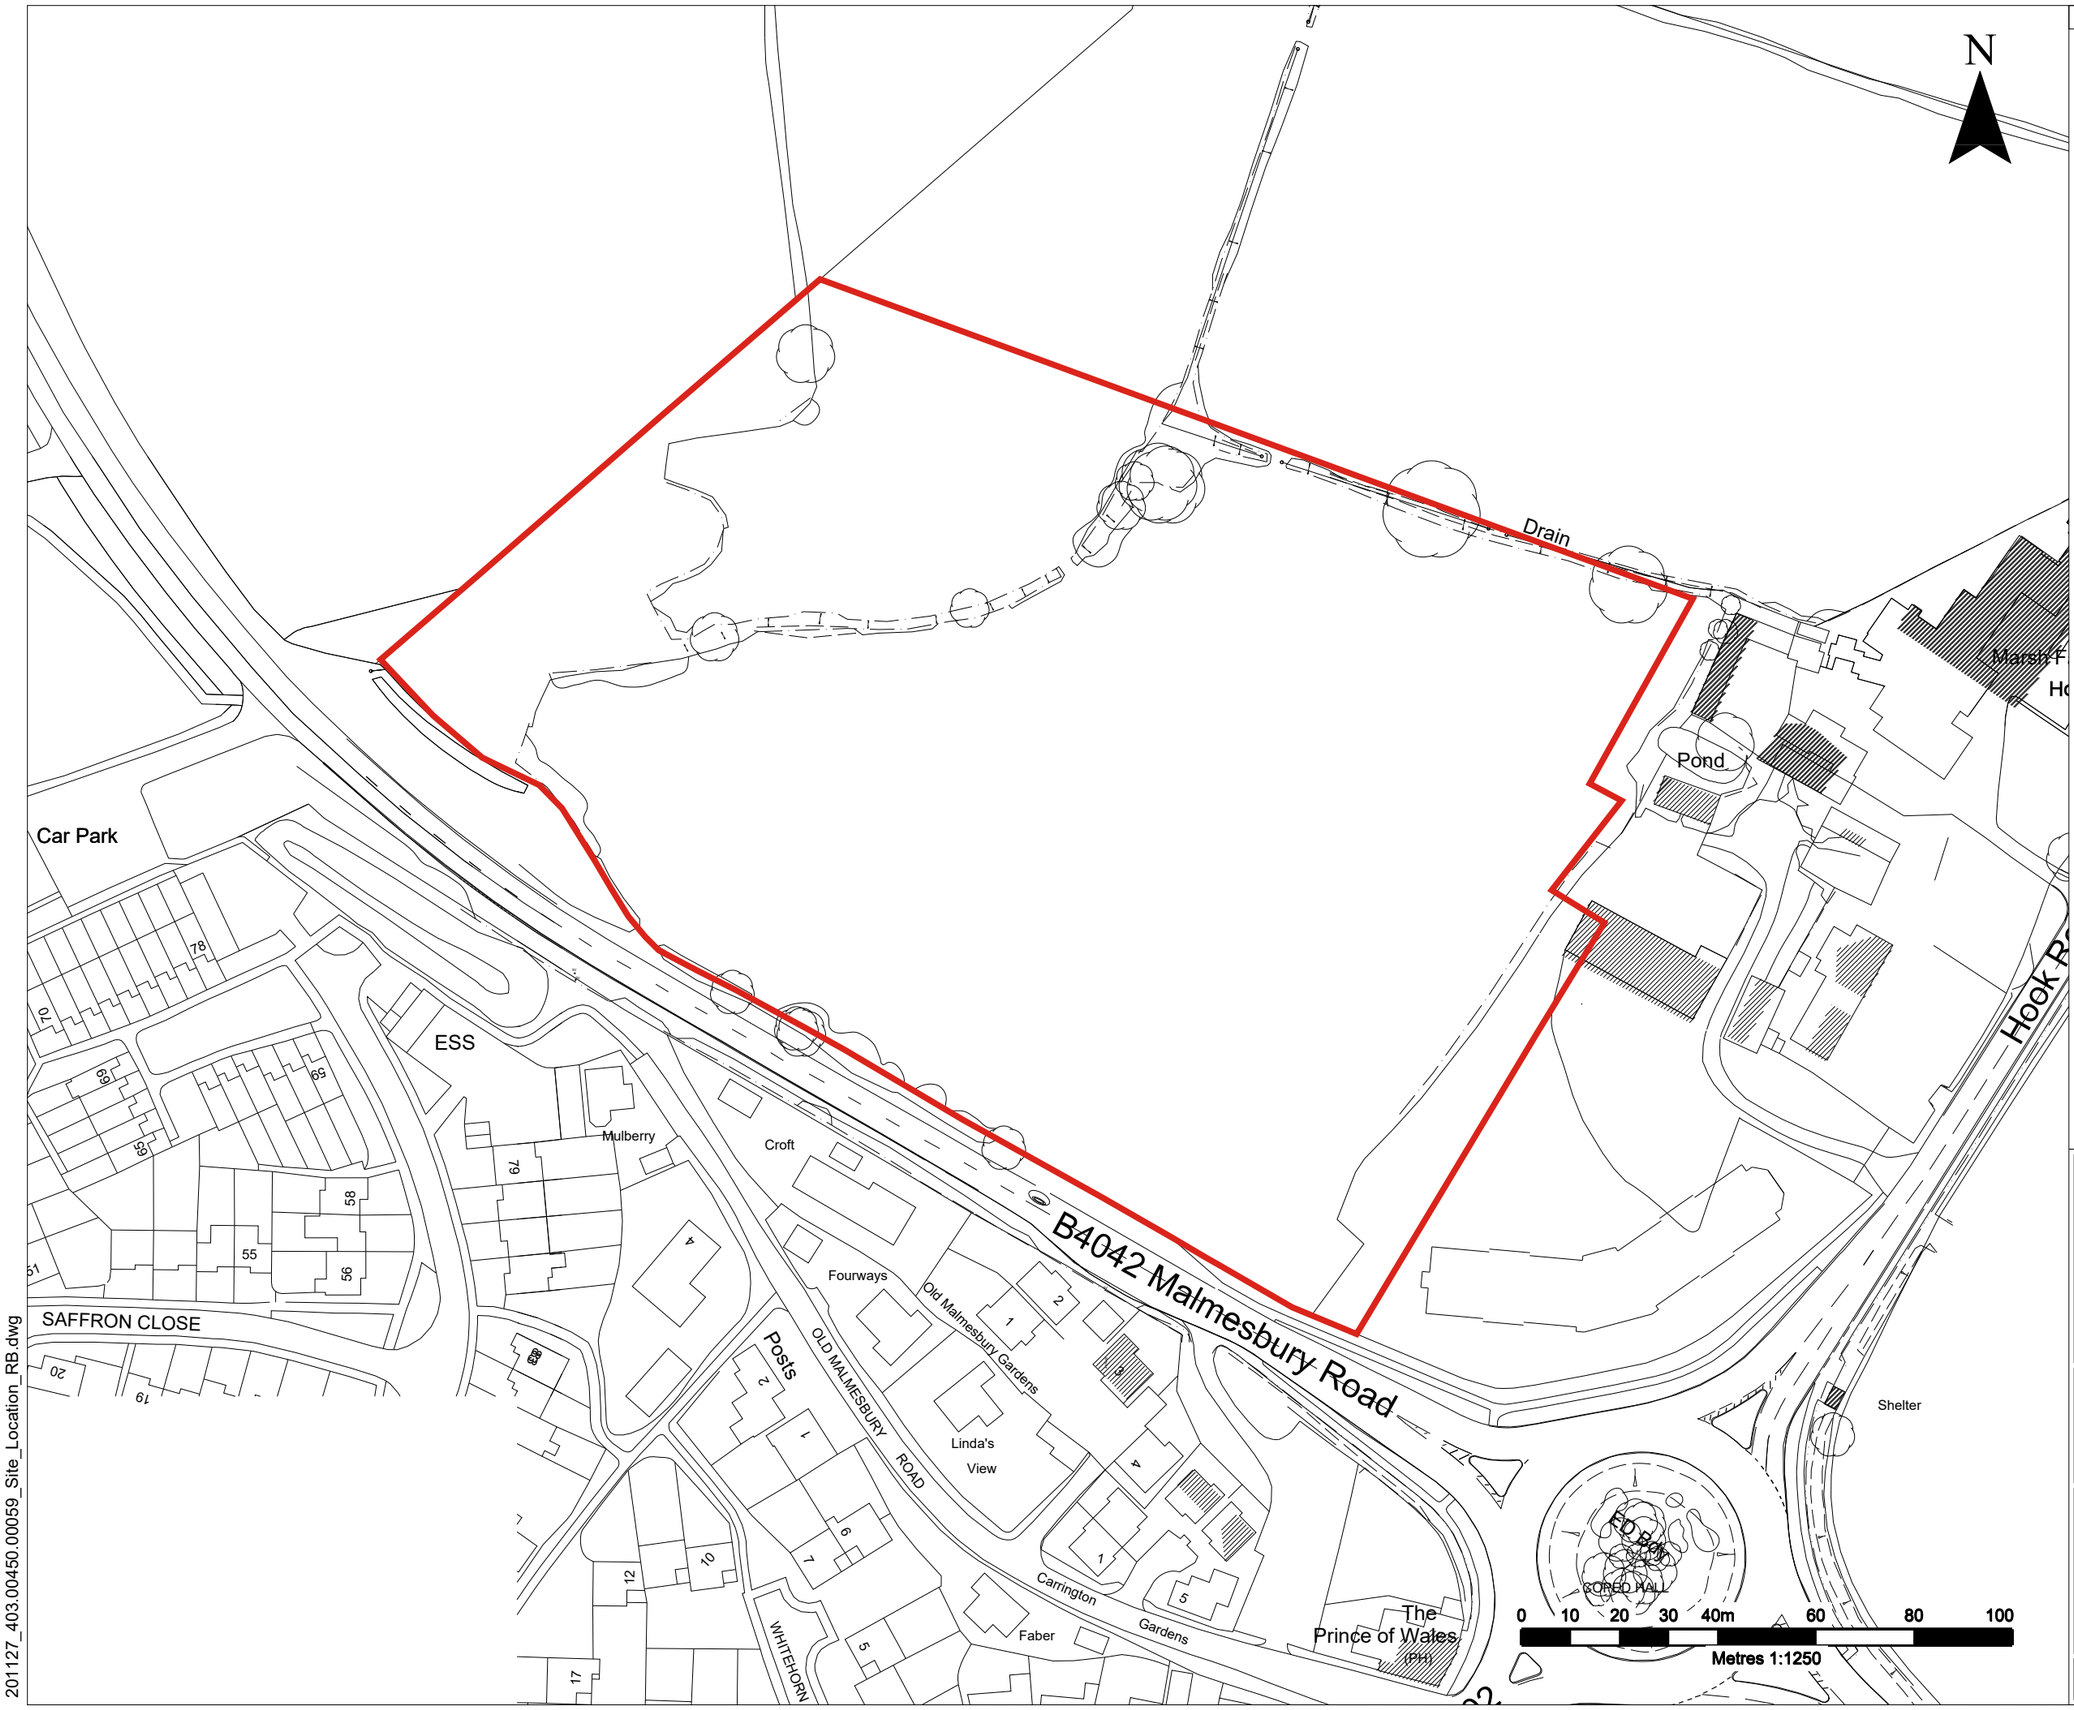

LEGEND

SITE BOUNDARY

LEDA PROPERTIES

LIDL

SLR global environmental solutions

ASPECT HOUSE
ASPECT BUSINESS PARK
BENNERLEY ROAD
NOTTINGHAM. NG6 8WR
T: 01159 647280
F: 01159 751576
www.slrconsulting.com

LIDL SUPERMARKET

ROYAL WOOTTON BASSETT

APPLICATION SITE BOUNDARY

LIDL/PLAN 1

Scale	Date
1:1,250 @ A3	NOVEMBER 2020

201127_403.00450.00059_Site_Location_RB.dwg

© This drawing and its content are the copyright of SLR Consulting Ltd and may not be reproduced or amended except by prior written permission. SLR Consulting Ltd accepts no liability for any amendments made by other persons.