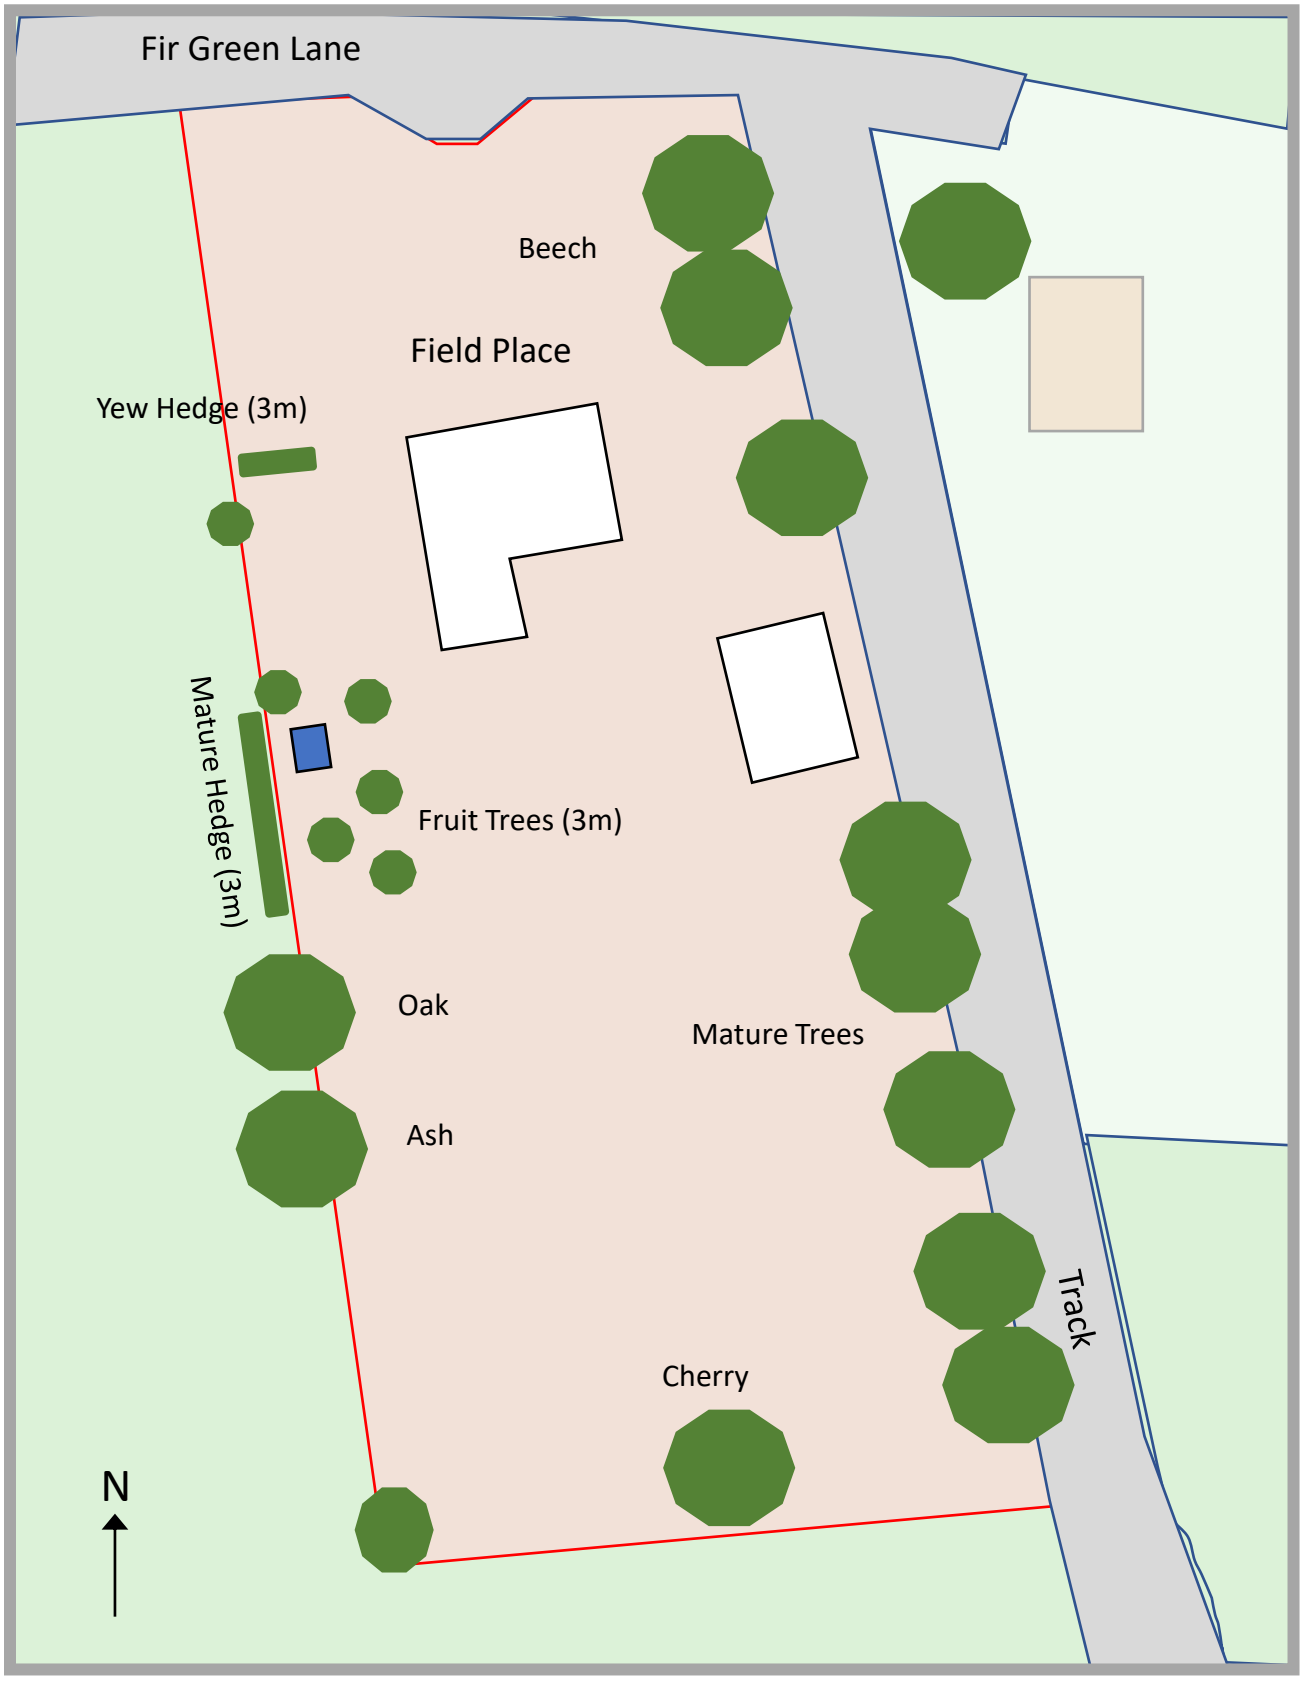

Scale 1:500 Print as A4 Drawing

0 1 2 3 4 5 10 metres

Field Place Fir Green Lane – Garden Shed – Existing Landscaping 1:500	Drawing 3 v2 Jan 2024