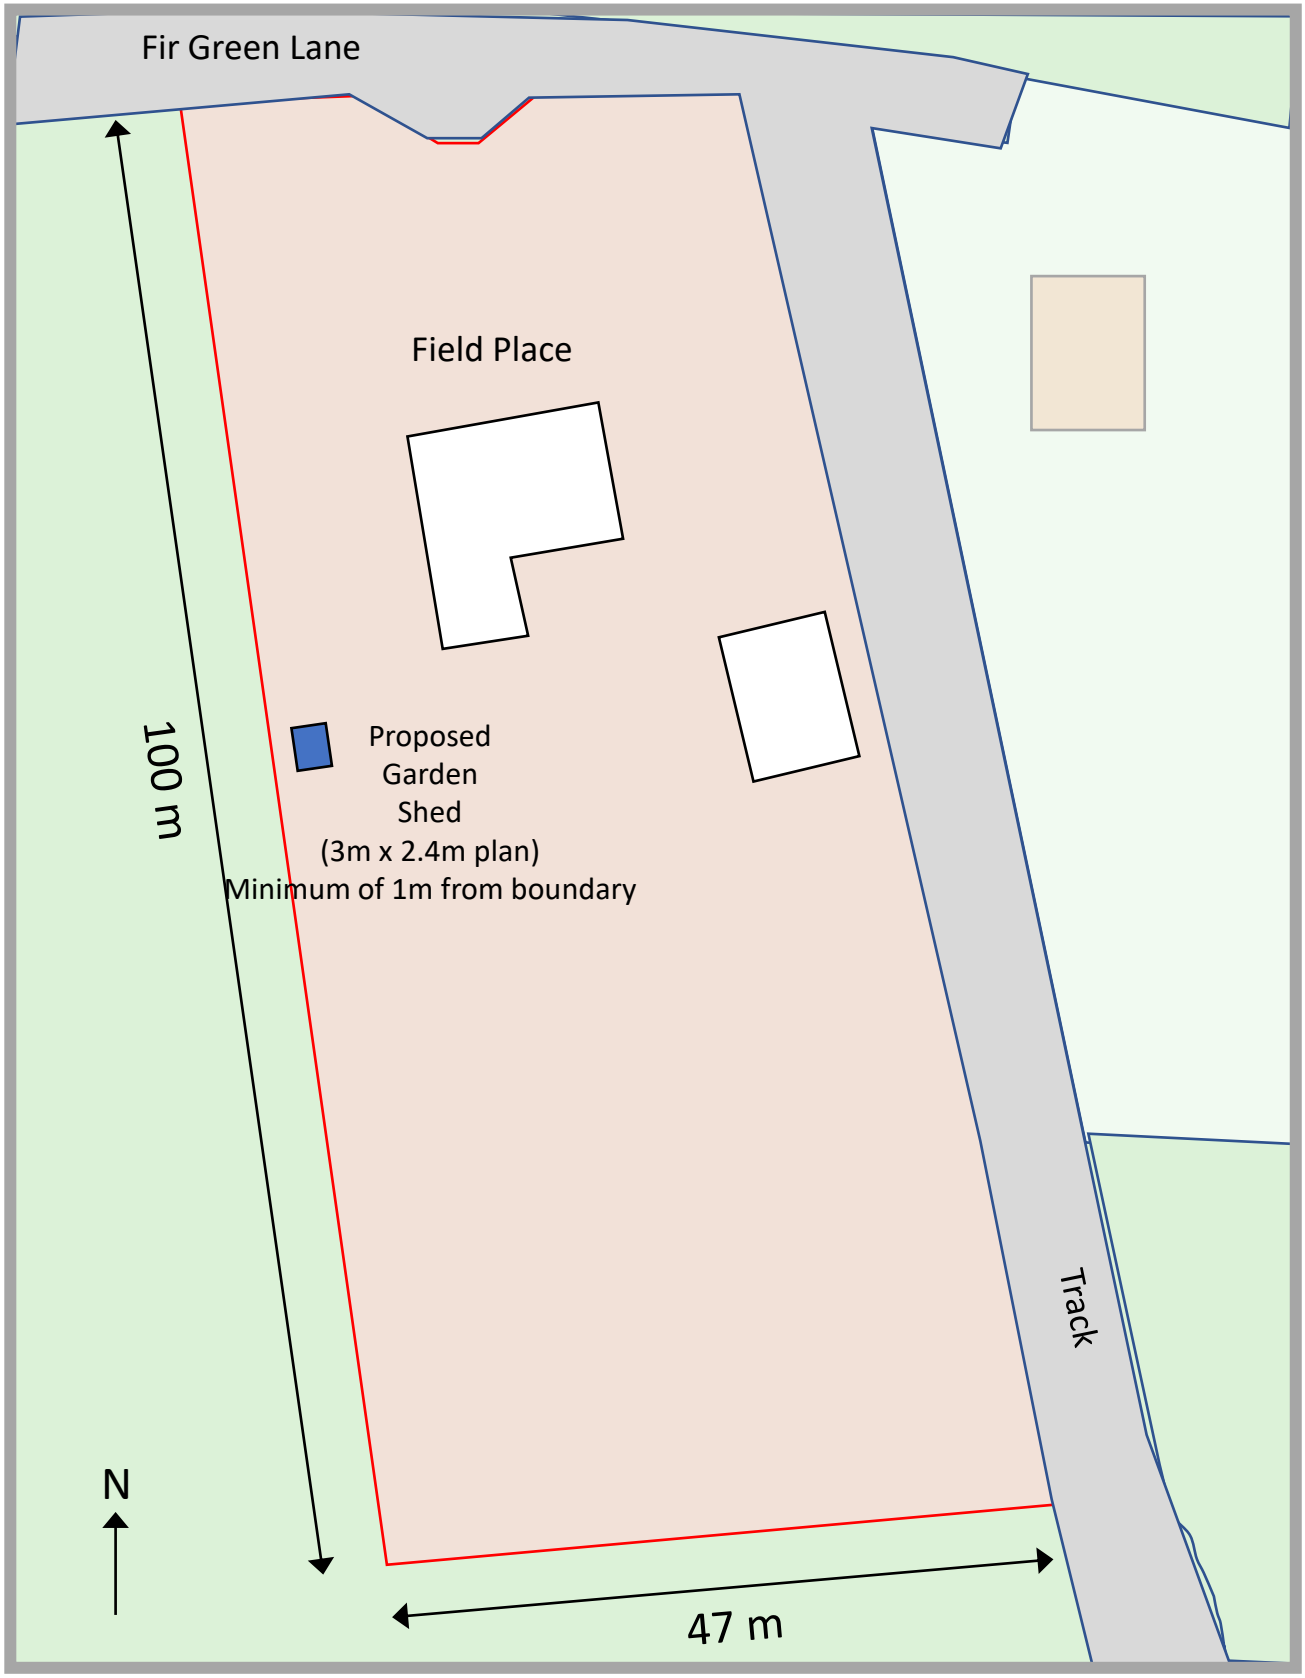

10.22 mN

Scale 1:500 – Prints as A4 Drawing

0 1 2 3 4 5 10 metres

Field Place Fir Green Lane – Garden Shed – Site Plan 1:500	Drawing 2 v2 Jan 2024