

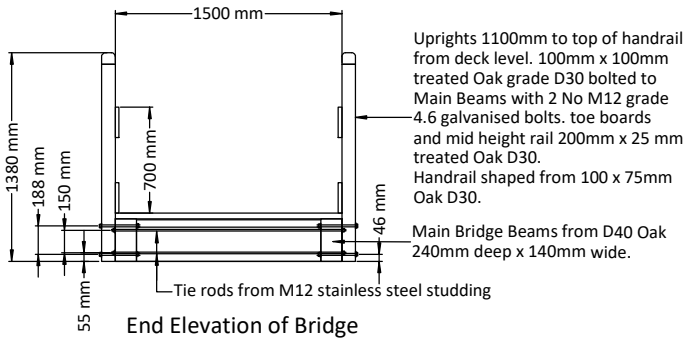



End Elevation of Bridge

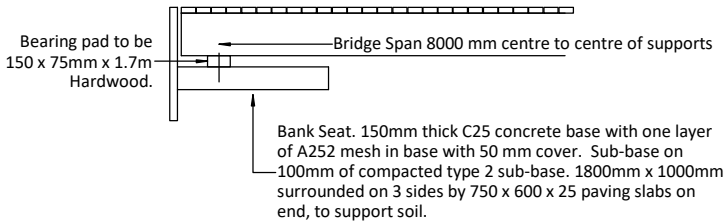


Section of Bank Seat

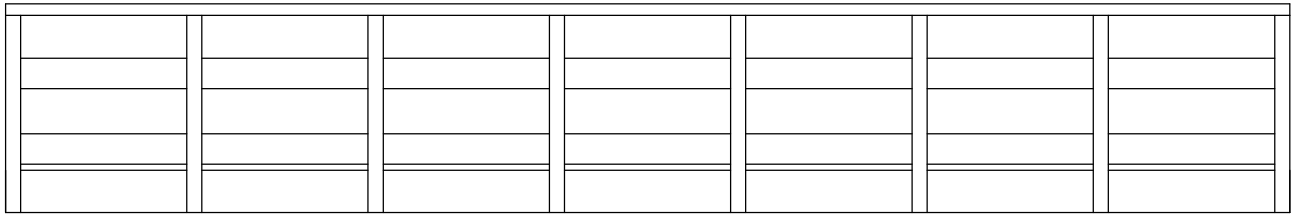

Bridge Elevation

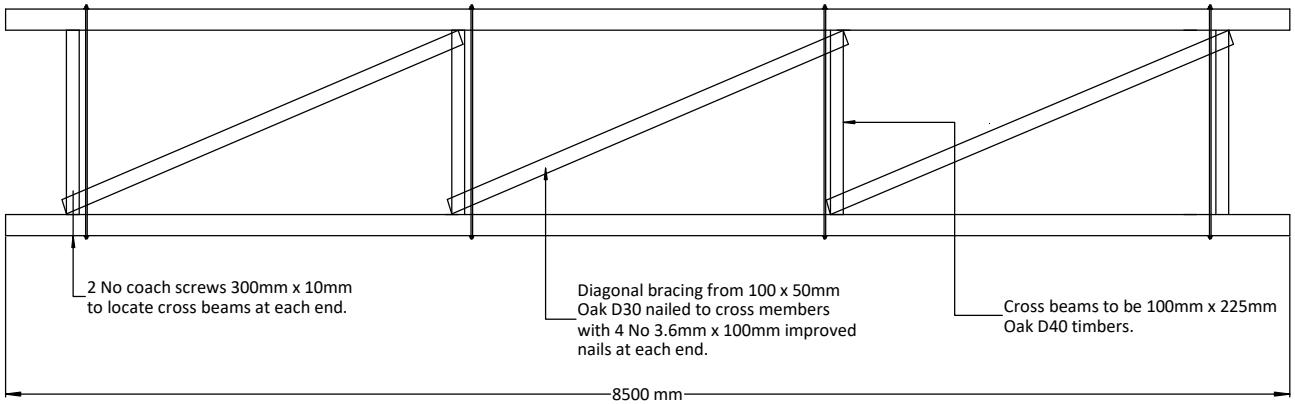

Plan of Main timbers. (Decking and Handrails ommited).

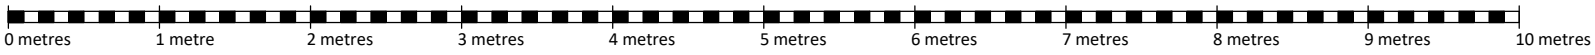

Scale Bar

NOTES

1. All timber to be Treated, suitable for external use.
2. All fixings to be Stainless Steel or galvanised steel.
3. Main beams to be 280 x 140 mm Oak Beams grade D40.
4. All secondary timber to be Oak grade D40 or as specified, unless specified by Client as softwood, then to be grade C24.

STATUS: For CONSTRUCTION

Rev	Description	By	Date
B	Scale bar added.	PL	19/01/24

Client: Mr C & Mrs M Lewis

Architect:

Project: 32 The Street Cherhill, Wiltshire

Title: Garden Footbridge

Scale @ A4	Date:	Drawn by:
1 = 50	23/08/2023	PJL

Drawing Number	Rev
P/001	B