
22-1-2024

West Barn Proposed Boundary Fence

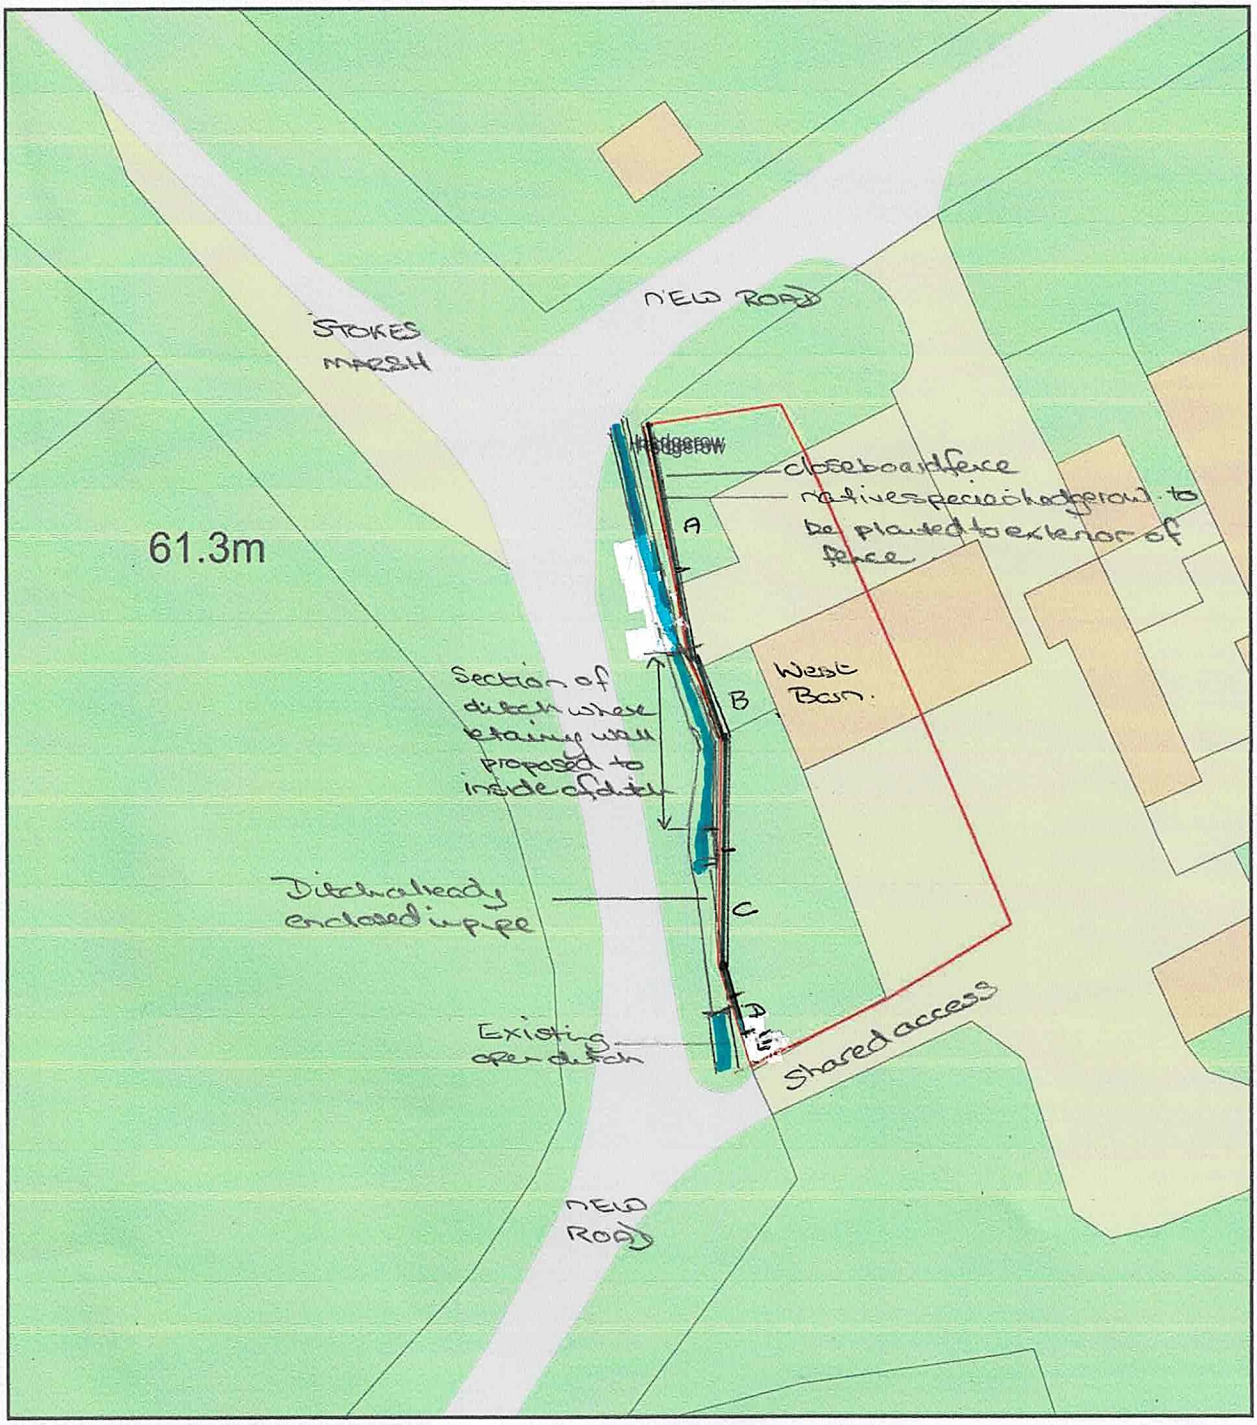

0 20
Metres

ReQuestaPlan

Key
A. 10m existing native hedgerow
B. Removal brambles, rubbish & dirt banks & installation ~1.8m close board fence - 20m
C. Removal brambles, rubbish & dirt banks & installation ~1.2m close board fence - 10m
D. Removal brambles, rubbish & dirt banks & installation ~1.8m close board fence - 5m
E. 5m existing native hedgerow

BDP planting 35m native species hedgerow.

Plan Produced for:	Thomas Keen
Date Produced:	26 Nov 2023
Plan Reference Number:	TQRQM23330133053490
Scale:	1:500 @ A4

© Crown copyright and database rights 2023 OS 100042766