



EXISTING REAR ELEVATION
1:100

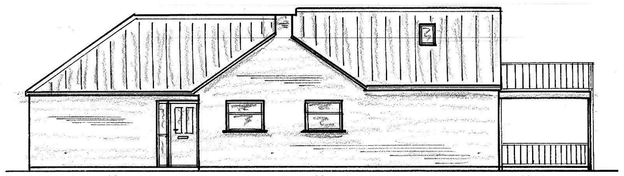


EXISTING SIDE ELEVATION

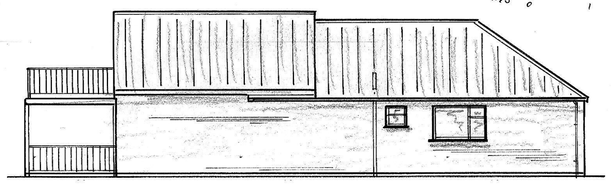


EXISTING SIDE ELEVATION




EXISTING FRONT ELEVATION

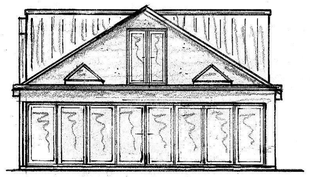


PROPOSED REAR ELEVATION

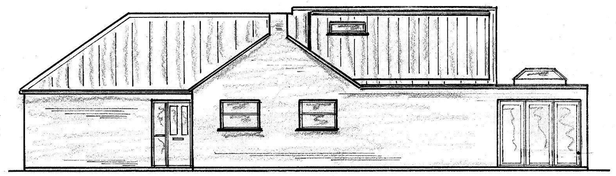


PROPOSED SIDE ELEVATION

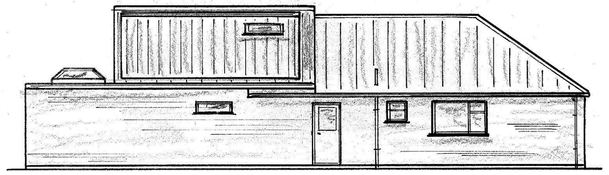


PROPOSED SIDE ELEVATION

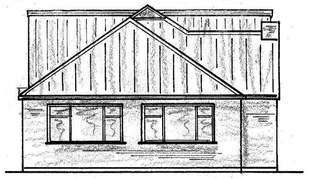


PROPOSED FRONT ELEVATION

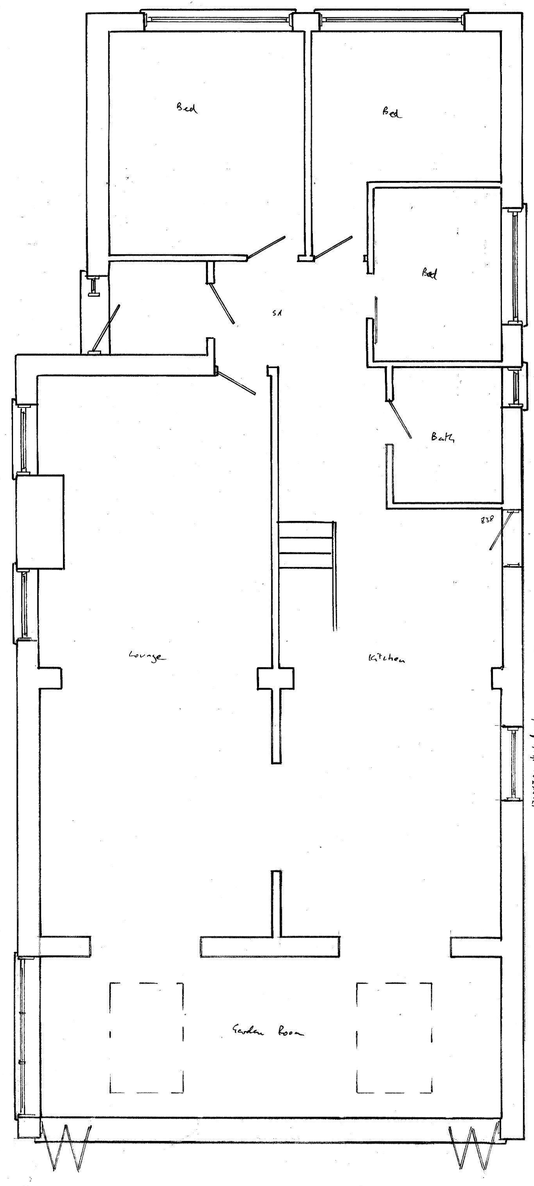


PROPOSED GF PLAN

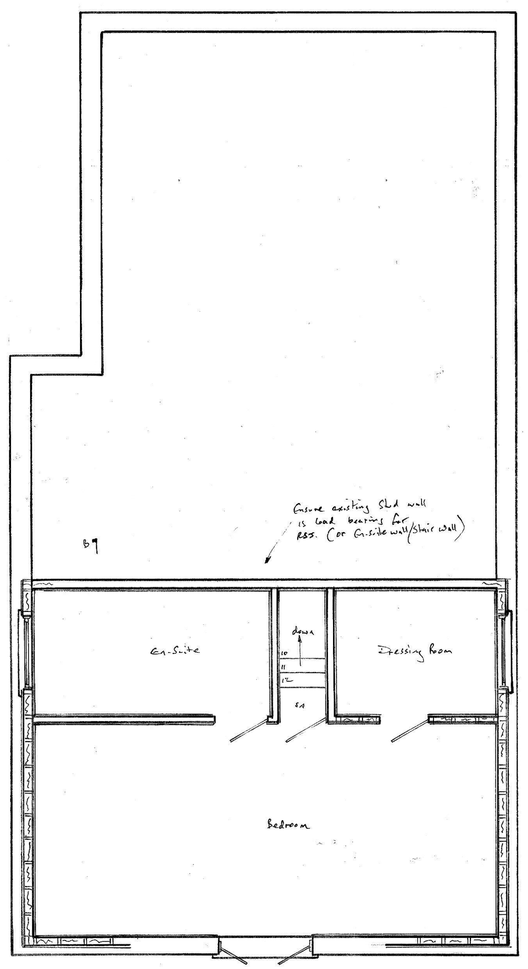


PROPOSED FF PLAN

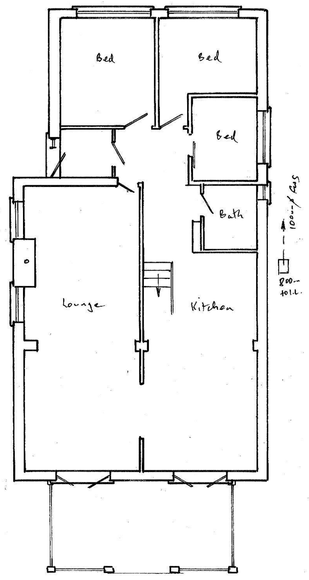


EXISTING GF PLAN

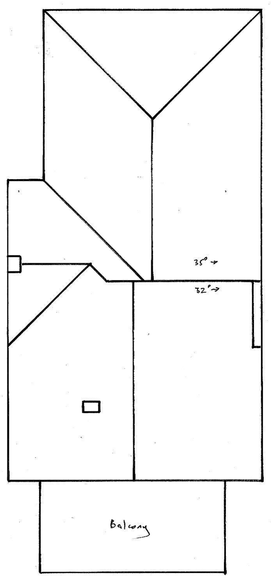


EXISTING ROOF PLAN

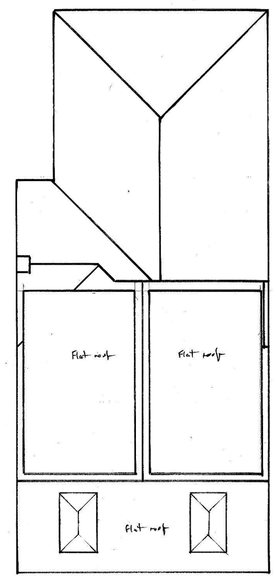

PROPOSED ROOF PLAN

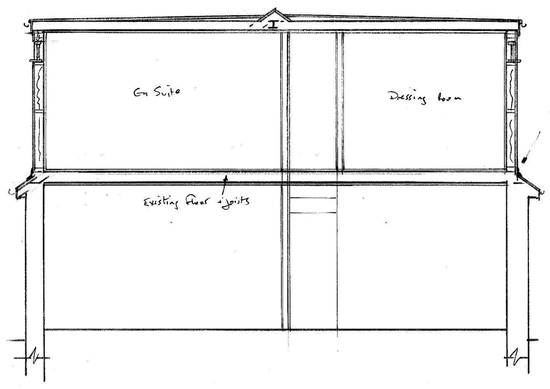

SECTION A-A

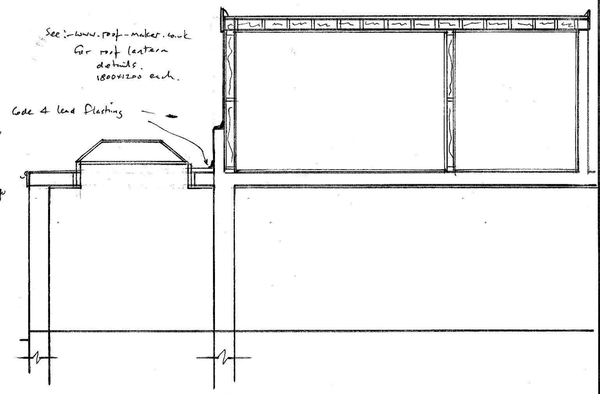


SECTION B-B

RSJ's to Structural Eng report

A PRODUCT OF THE UNO RANGE-ARCHITECT CAT. No 7311

NOTES:
All dimensions must be checked on site and not scaled from this drawing.

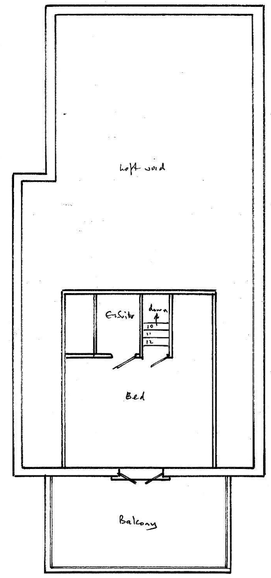

EXISTING FF PLAN

A		
	Date	Revisions

©copyright

Scale bar

0 1 2 3 4 5 6 7 8 1:100

0 1 2 3 4 1:50

For building regulation purposes these plans are to be read in conjunction with the written specification and structural report.

KEECH DESIGN SERVICE LTD
1 HARBOUR CLOSE SWINDON
[redacted]
ROBERT.KEECH@NTLWORLD.COM

Job Title

Drawing Title
ENLARGE EXISTING LOFT CONVERSION WITH TWO SIDE DORMERS AT No 20 HIGH RIDGE CLOSE PURTON SN5 4BS

Scale 1:50 1:100

Date DEC 2023 | Drawn by [redacted]

Drg No. 23/092 | Rev.

594 x 841mm A1