Kitchen Wall - Section A-A

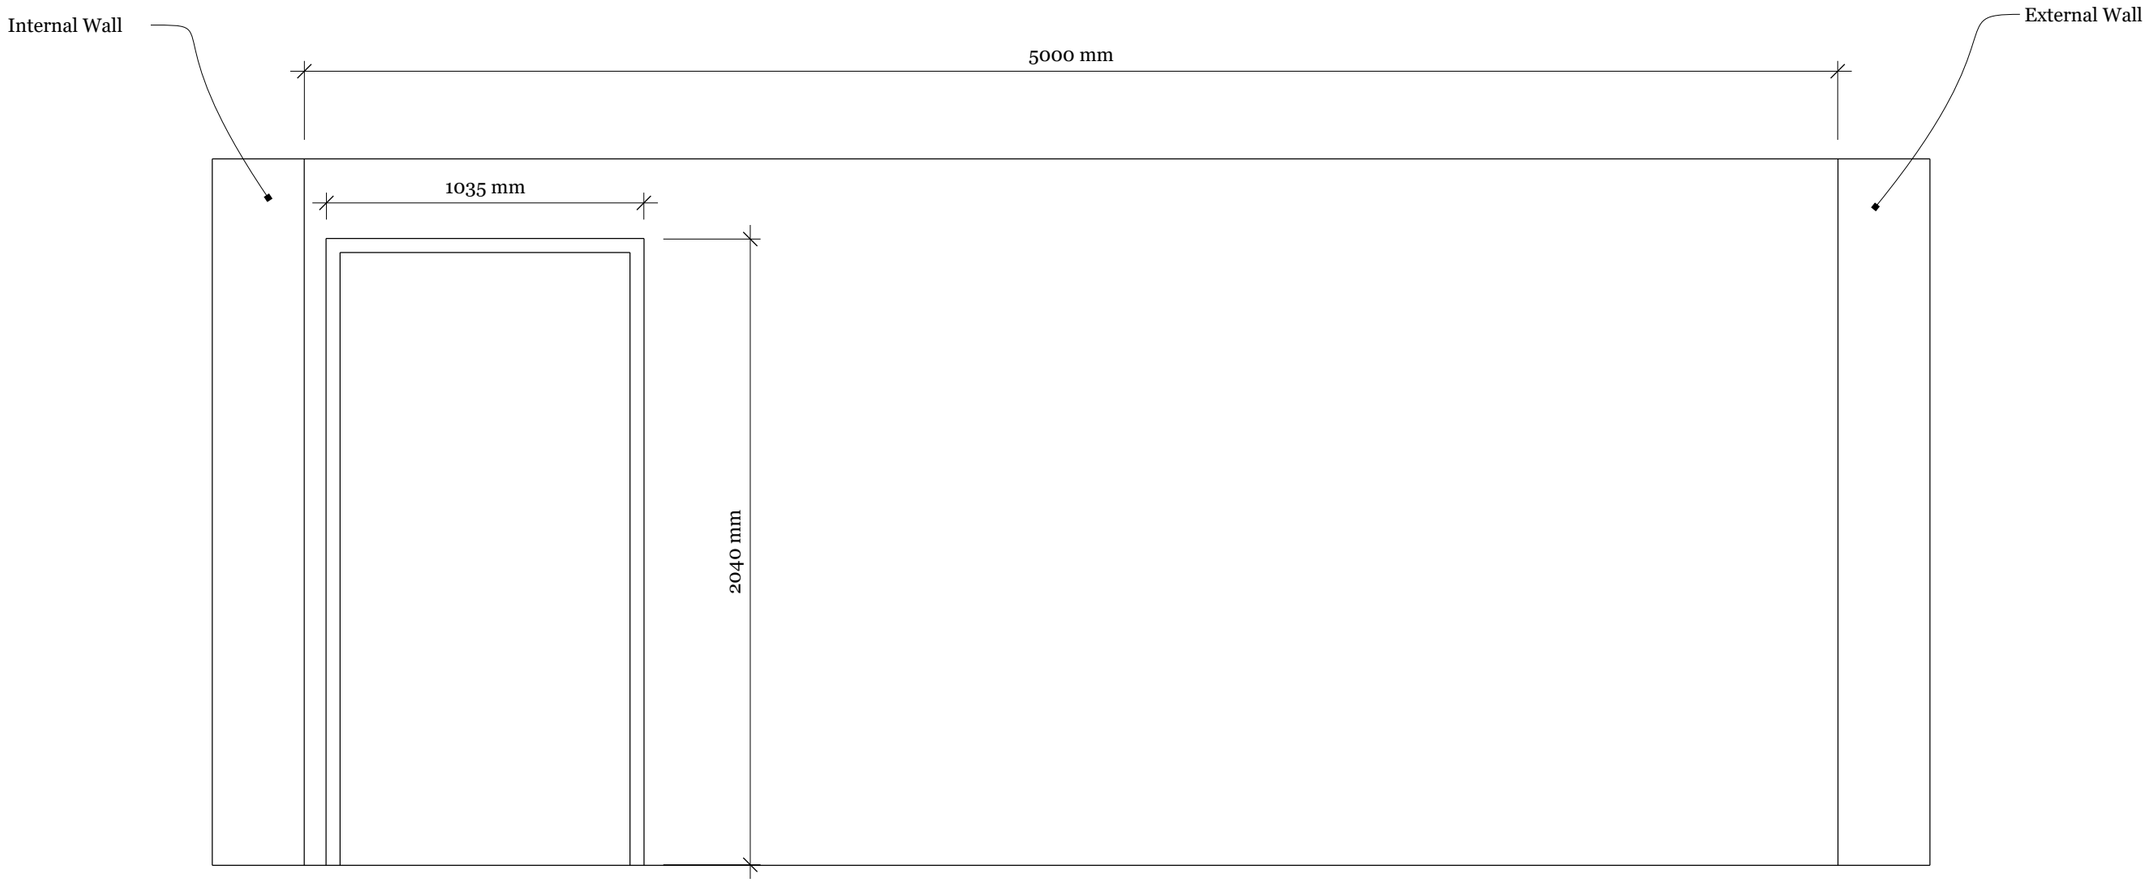

Scale 1:20@A3

0 2500mm

Kitchen Wall Section A-A	DEANS ORCHARD, CHURCH STREET, MERE, WARMINSTER BA12 6DS	DRAWING No. SC/DO/01K
	INTERNAL AND EXTERNAL ALTERATIONS TO DWELLING HOUSE AND OUTBUILDING	

	MM/DD/YY	REMARKS
1	22/01/24	...
2	__/__/__	...
3	__/__/__	...
4	__/__/__	...
5	__/__/__	...

01 K