



GROUND FLOOR PLAN

Scale 1:50

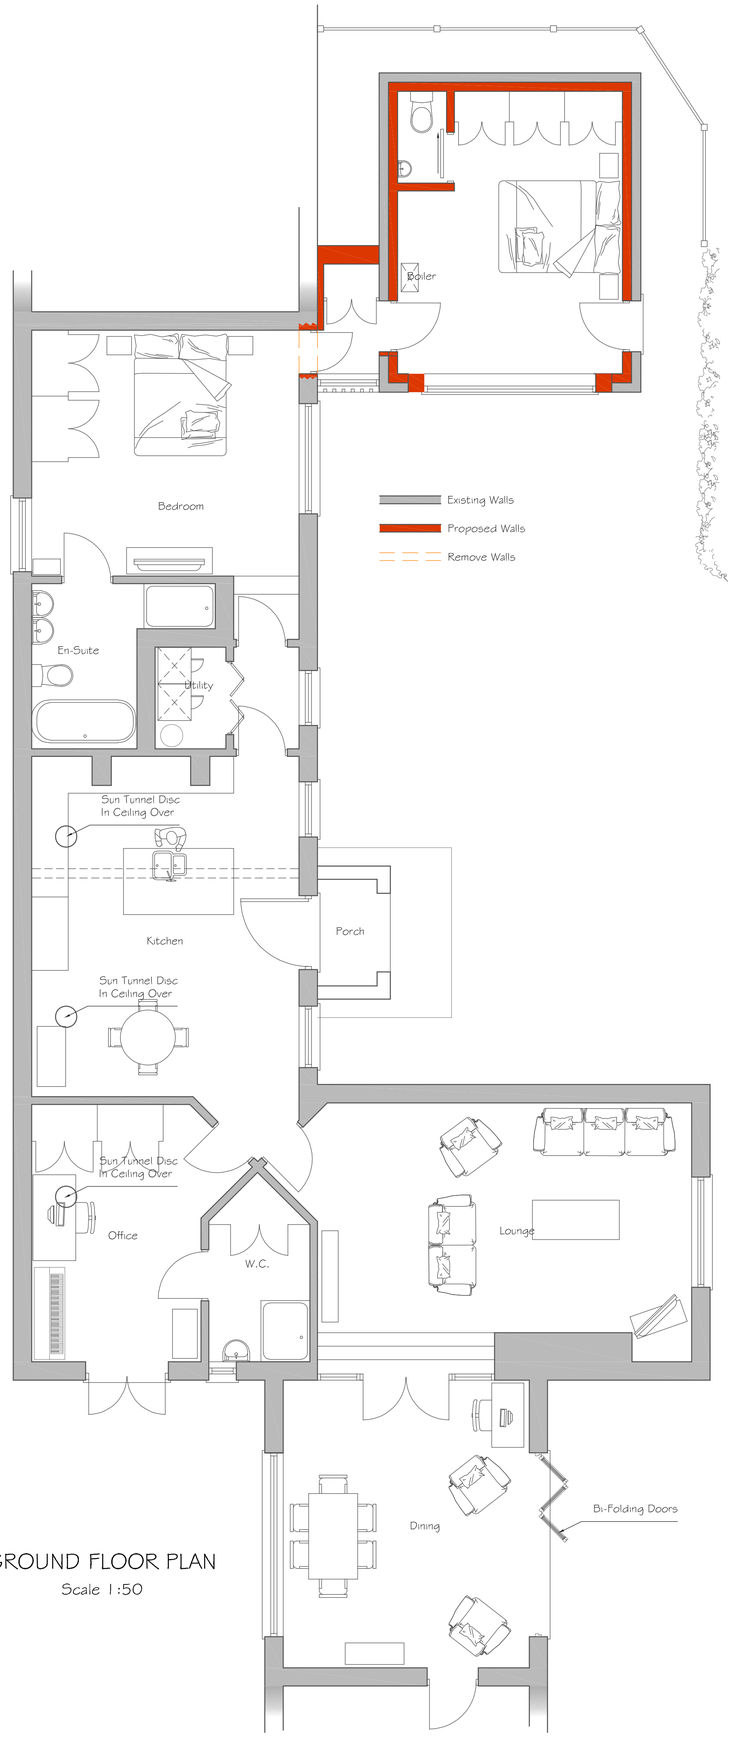


HOUSE EAST ELEVATION

Scale 1:100

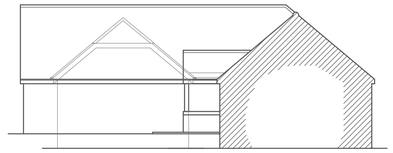

HOUSE NORTH ELEVATION


Scale 1:100

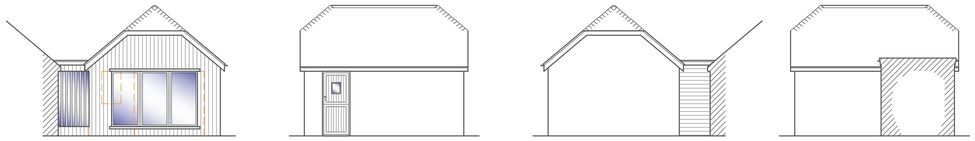

SOUTH EAST NORTH WEST

GARAGE ELEVATIONS


Scale 1:100

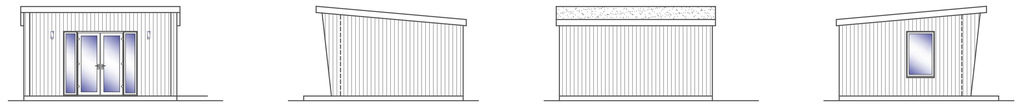

SOUTH EAST NORTH WEST


WORKSHOP ELEVATIONS

Scale 1:100

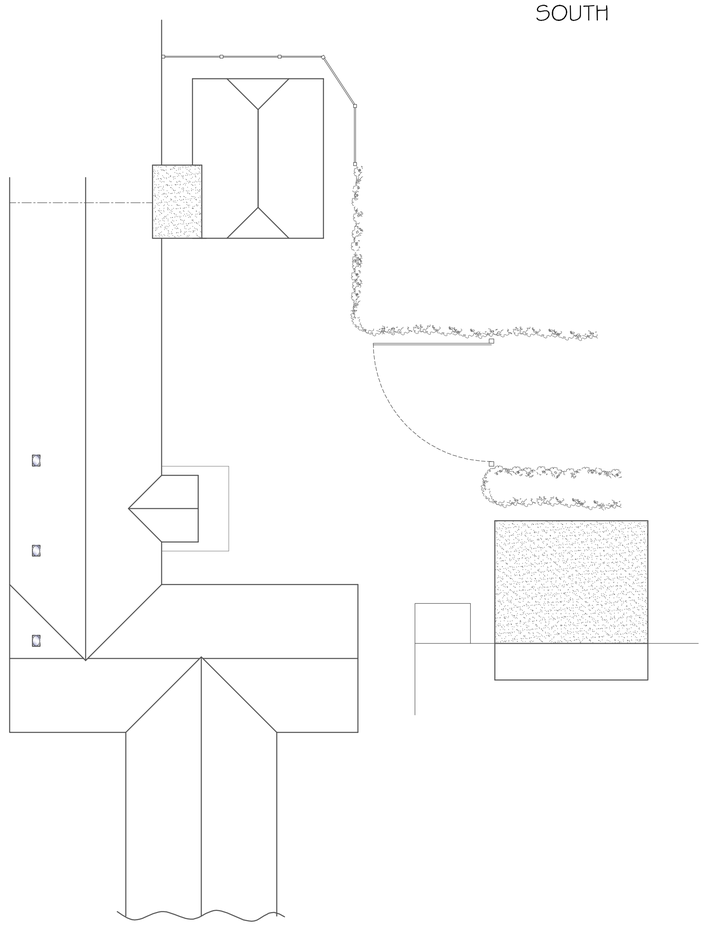


ROOF PLAN

Scale 1:100

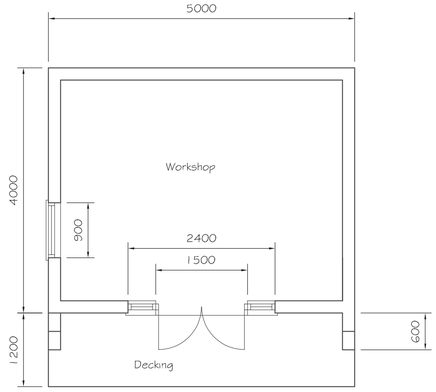

WORKSHOP FLOOR PLAN

Scale 1:50

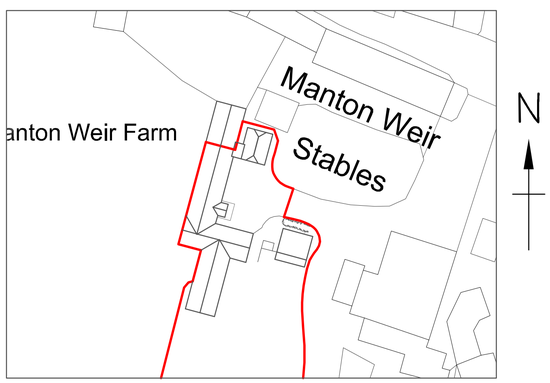

BLOCK PLAN

Scale 1:500

1:50 [m]
0 0.5 1.0 1.5 2.0 2.5

1:100 [m]
0 1 2 3 4 5

1:500 [m]
0 5 10 15 20 25

1:1250 [m]
0 20 40 60

Alex Dawson
www.addraughting.co.uk
alex@addraughting.co.uk
01672 511412
07791 341698

59 Barrow Close
Marlborough
Wiltshire
SN8 2BE

AD DRAUGHTING
ARCHITECTURAL SERVICES

Client

MR & MRS SHARP

Job Title

CONVERSION AT:
TEAL COTTAGE,
HIGH STREET,
MANTON,
MARLBOROUGH,
SN8 4HH.

Drawing Title

PROPOSED ELEVATIONS AND PLANS

Scale AS SHOWN

Date 29/08/2023 Drawn AD

Drawing No. 1267-02 Rev B

841 x 594 A1