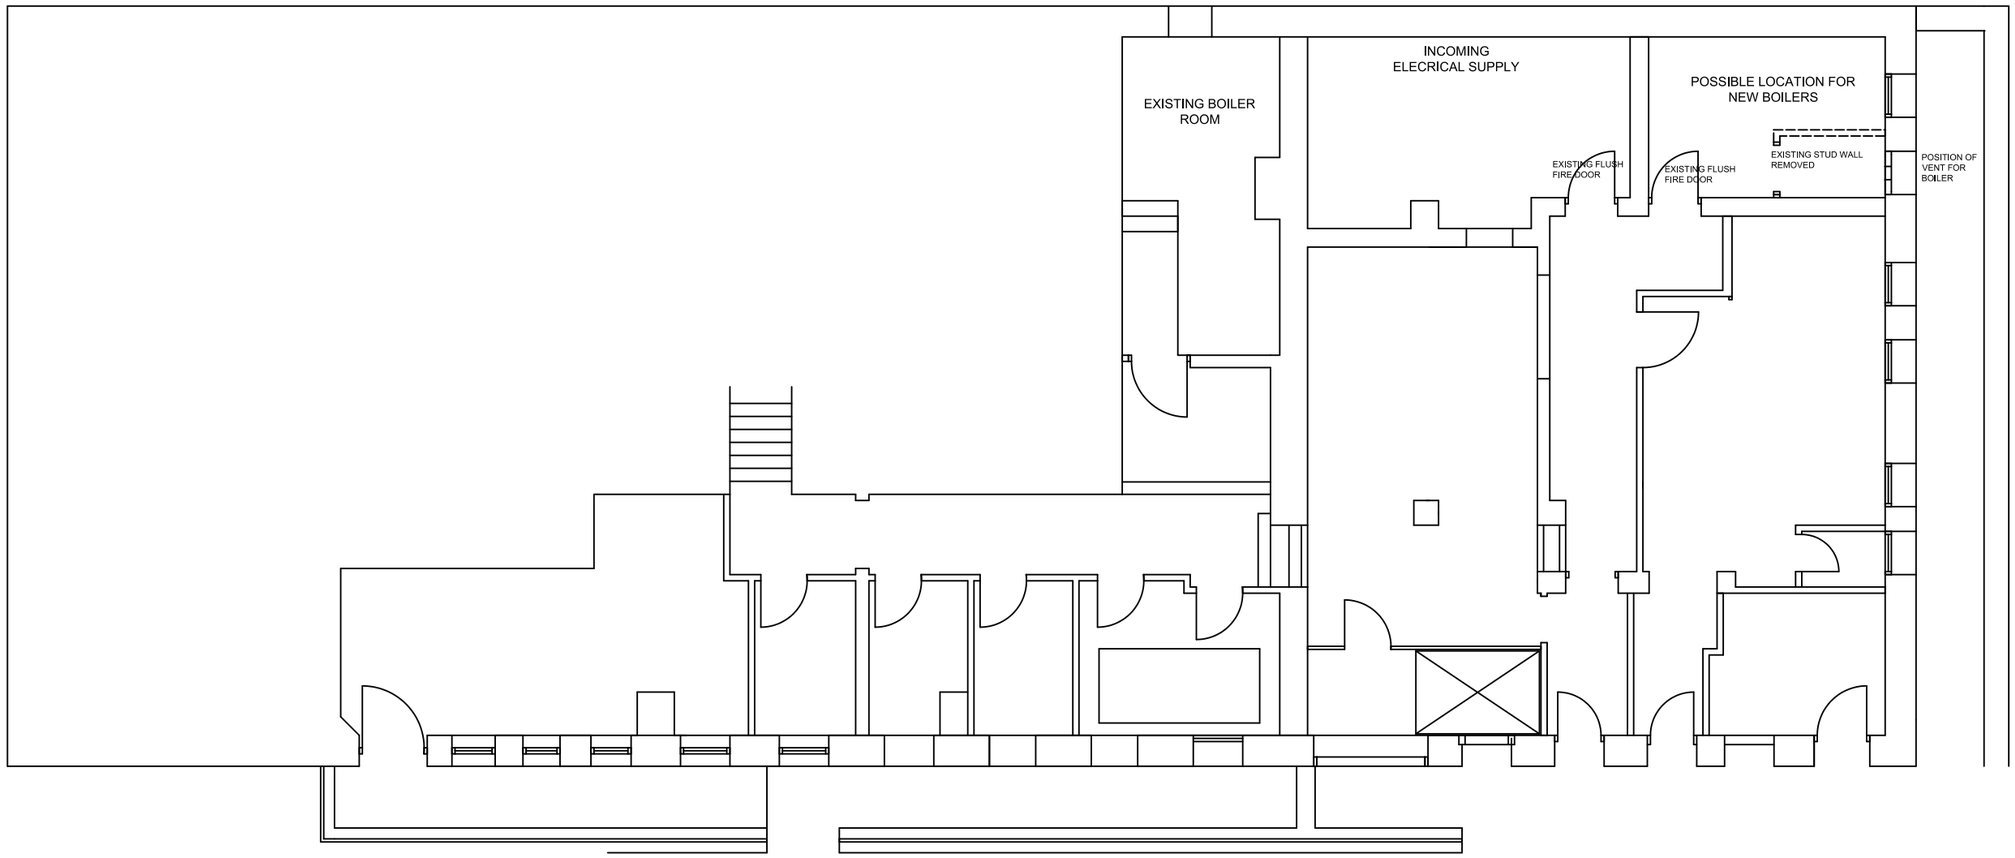

BASEMENT PLAN AS EXISTING

0 1 2 3 4 5 6 7 8 9 10

SCALE IN METRES

REV A EXISTING FIREDOORS SHOWN JAN 2024

MARLBOROUGH TOWN HALL BASEMENT PLAN SHOWING PROPOSED LOCATION OF NEW BOILERS	SCALE 1:100@A3 DEC EMBER 2023 DRAWING NO 850/1 A	Andrew Bumphrey Architects 16 George Lane Marlborough andrew.bumphrey@btconnect.com