IF PRINTING - USE AN A3 SHEET.
IF THIS DRAWING HAS BEEN ACCURATELY REPRODUCED THE DISTANCE BETWEEN THESE LINES WILL BE EXACTLY 100mm

Copyright - Jagged Edge Design Ltd.
Do not scale (except LA for planning purposes), all measurements to be taken from site



South Elevation - 1:100



North Elevation - 1:100

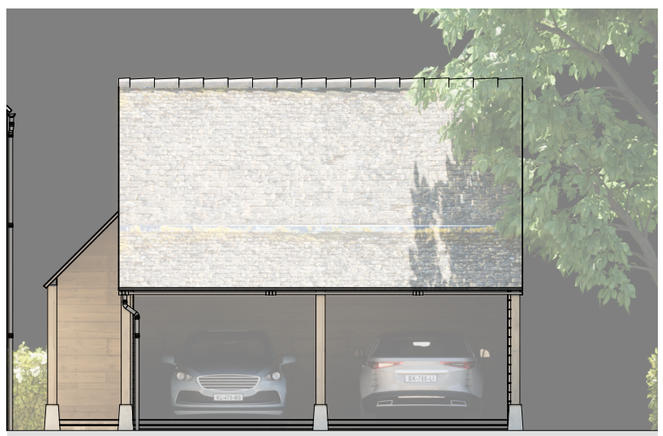

West Elevation - 1:100



East Elevation - 1:100

0 2 4 6 8 10 12

Scale 1:100

Project.

Bishoper Lodge
Five Lanes
Brokenborough
Malmesbury
SN16 9SR

Client.

Simon and Jo Hedges
Bishoper Lodge
Five Lanes
Brokenborough
Malmesbury
SN16 9SR

Title.

Proposed oak framed garage

Date originated.

Date printed.
22 January 2024

Scale. 1:100

Drawn By. G Lawes

BIM Server: JEDBIM - BIM Server 20/2023 - PROJECTS/2328 - Bishoper Lodge

Drawing No. 2328_1221

JAGGED EDGE DESIGN LTD
ARCHITECTURAL DESIGN SPECIALISTS

THE STUDIO
IRONGATE FARM BUSINESS UNITS
RODMARTON
CIRENCESTER
GLOUCESTERSHIRE
GL7 6PQ

info@jaggededgedesign.co.uk
www.jaggededgedesign.co.uk