

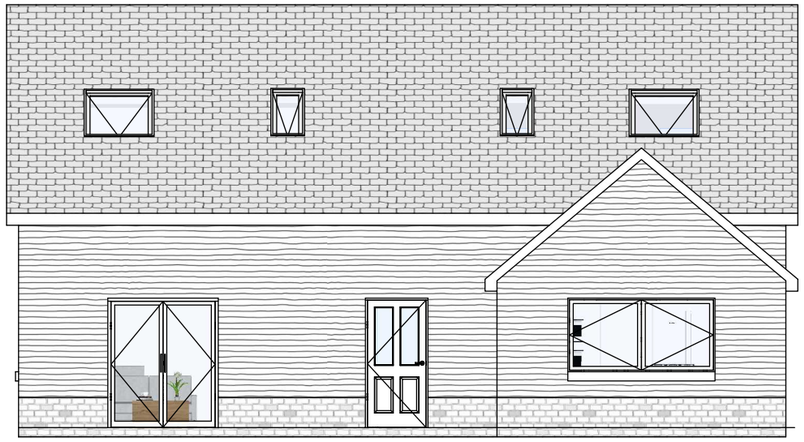


A Front Elevation
001 scale: 1:100

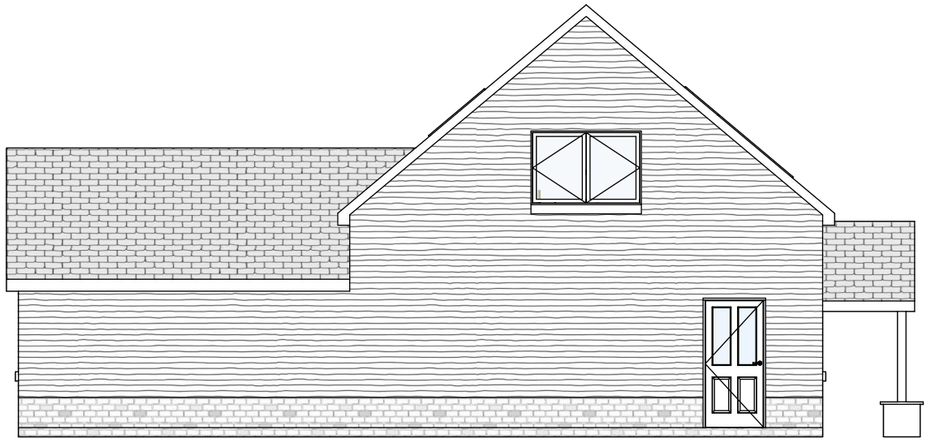

B Side Elevation
001 scale: 1:100

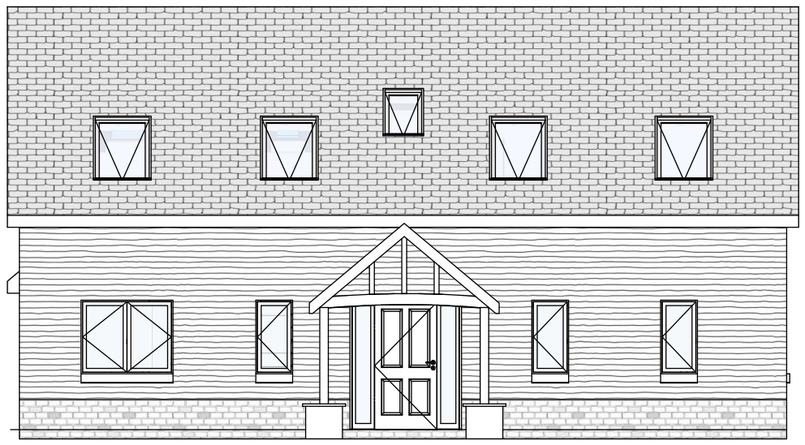

C Rear Elevation
001 scale: 1:100



D Side Elevation
001 scale: 1:100

0m 1m 2m 3m 4m 5m 6m 7m 8m 9m 10m
Scale Bar

THIS DRAWING IS COPYRIGHT
Do not scale drawing

© Crown Copyright
All rights reserved.
Licence Number 100047318

Client: Jarratt

Drawing Reference: 5909

Date: November 14, 2023
Scale: 1:100
Paper: A3
Drawn By: DL

	REVISIONS	
	MM/DD/YY	REMARKS
1	__/__/__	...
2	__/__/__	...
3	__/__/__	...
4	__/__/__	...
5	__/__/__	...

T. Fleming Homes Ltd.
Station Road, Duns
Berwickshire TD11 3HS Scotland
Telephone: 01 361 883785
www.fleminghomes.co.uk