Legend

- Denotes existing structure
- Denotes new structure

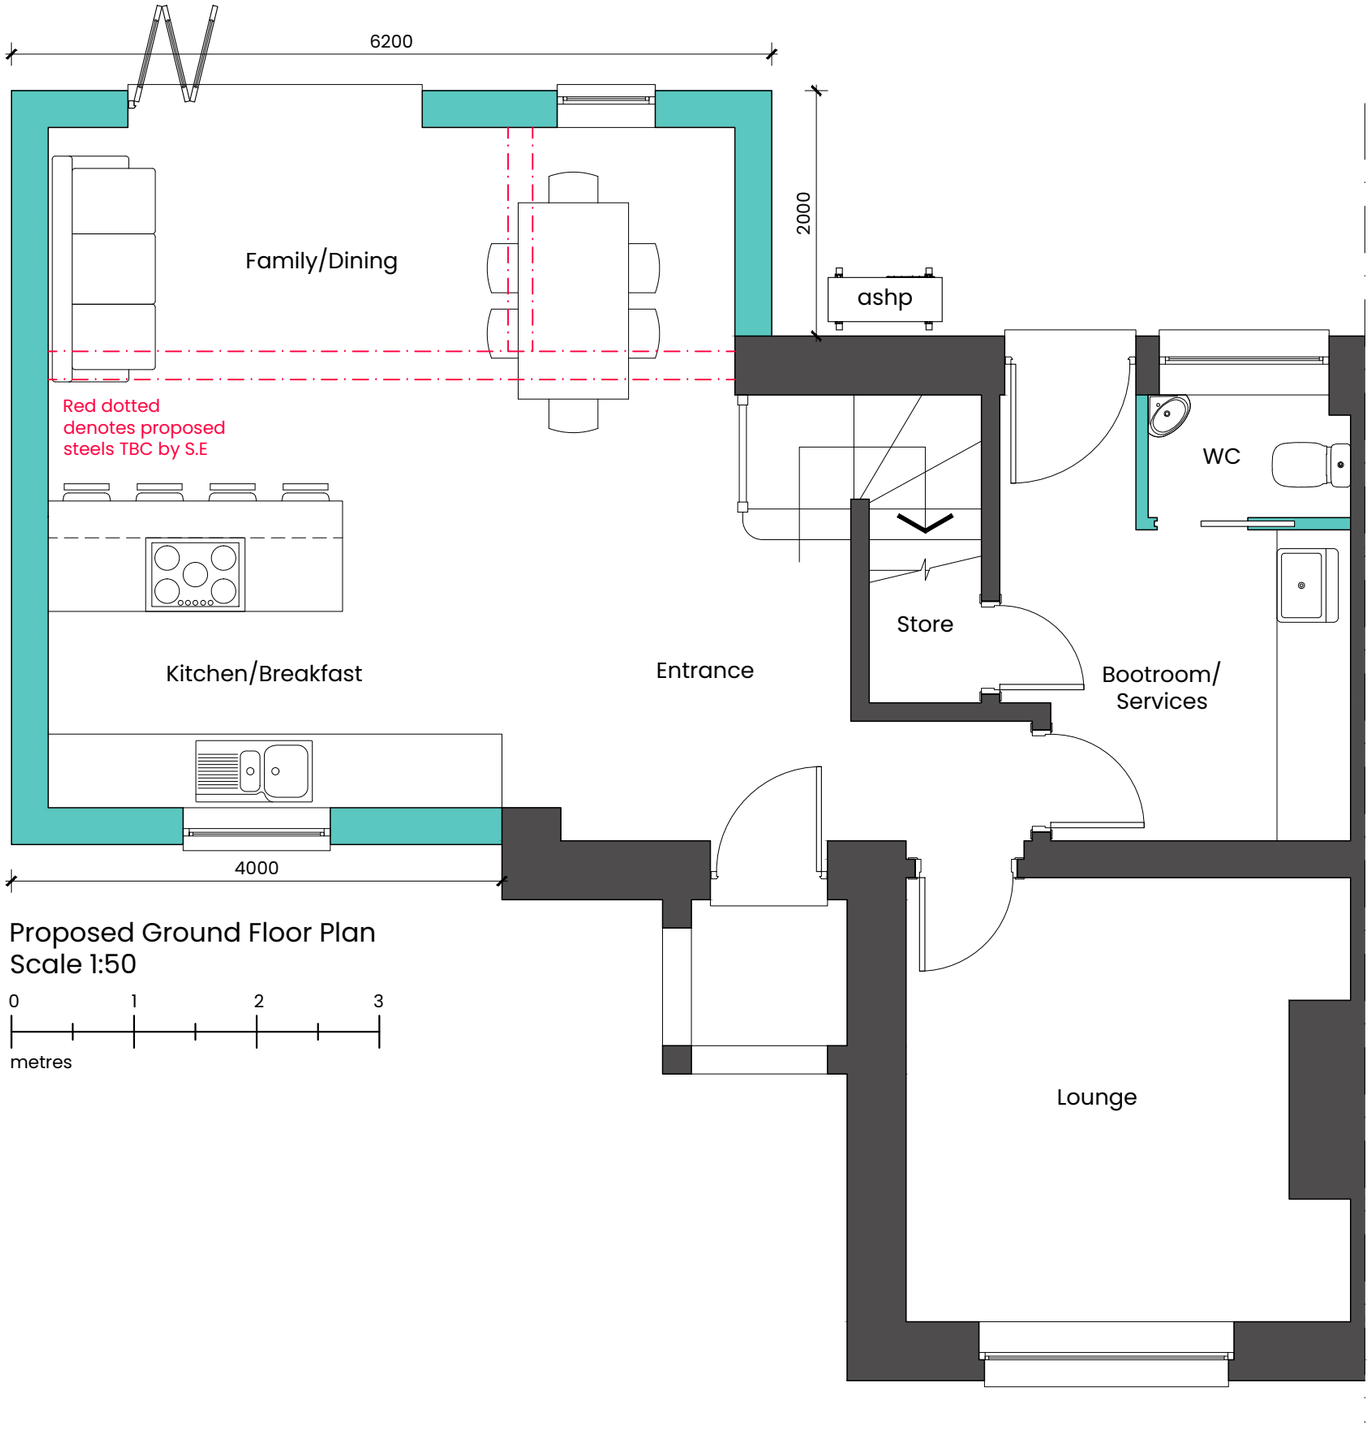

Proposed Ground Floor Plan
Scale 1:50

0 1 2 3
metres

Rev	Description	Date
A	ASHP location shown for planner's reference	21/12/23

SJP ARCHITECTURAL CONSULTANTS

W: www.sjp-architecture.co.uk **M:** 07850076921

Project Title
Proposed Two Storey Extensions At
Elm Cottage,
12 Alderton Road,
Grittleton
SN14 6AN

Drawing Title
Proposed Ground Floor Plan

Drawing Number
PA23/344/06

Scale	1:50 @ ISO A3	Revision	Rev A