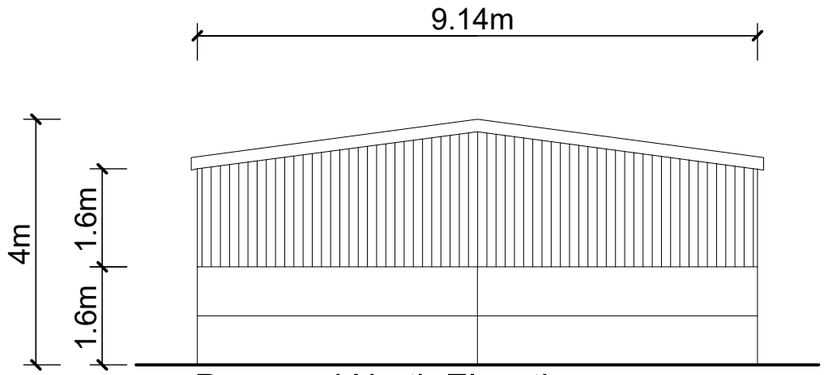

Proposed North Elevation

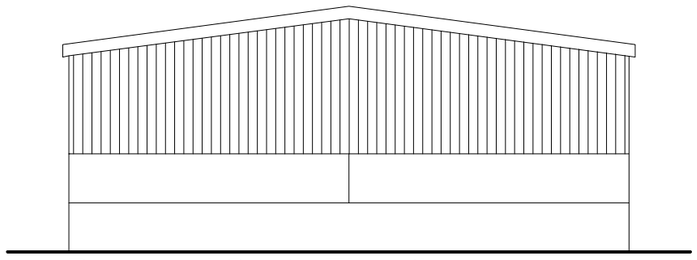

Proposed South Elevation

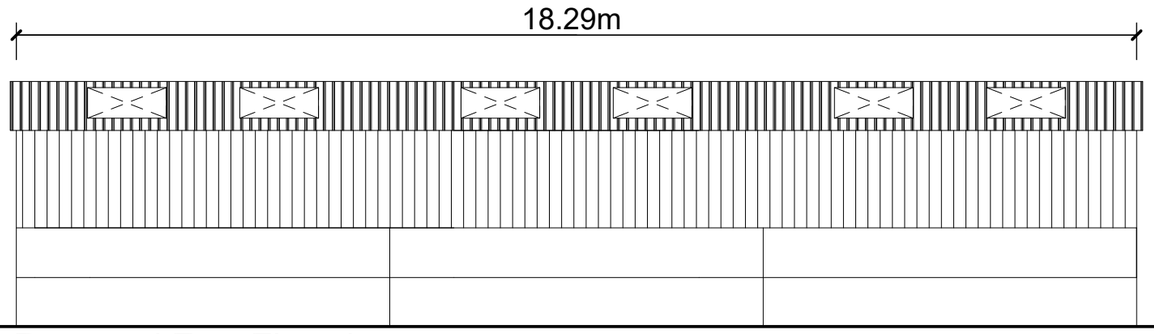

Proposed East Elevation

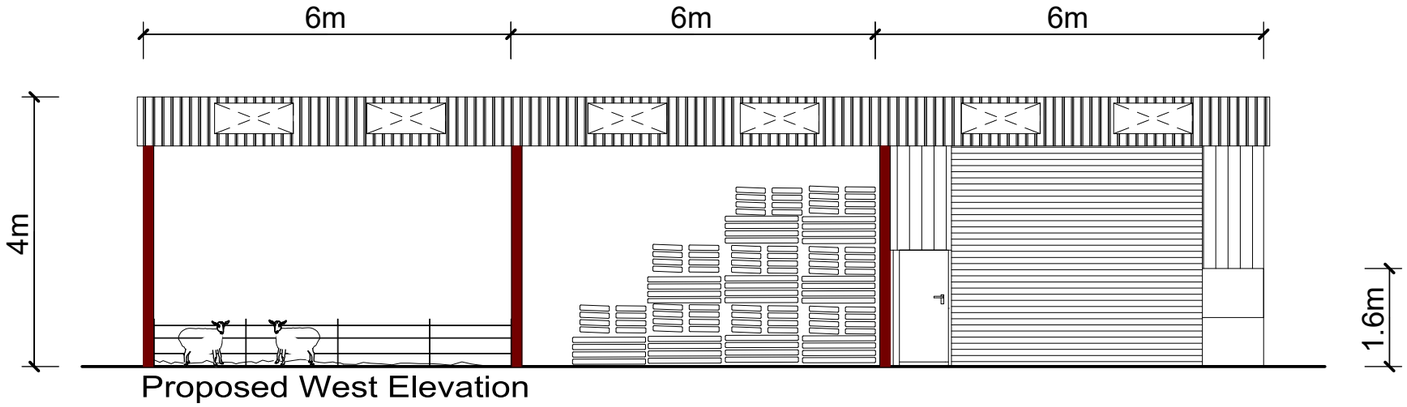

Proposed West Elevation



WOOLLEY & WALLIS

4-5 Hughenden Yard, Marlborough
Wiltshire. SN8 1LT
Tel: 01672 515252
www.w-w.co.uk

Client:
Mr V Edwards

Site Address:
Willow Cottage
Woolley Green
BA15 2RQ

Drawing Title:
Proposed New Agricultural Building

Drawn by:	LDP
Scale:	1:100
Sheet:	A3
Date:	03/10/2023
Drawing No:	VIVE-01
Rev:	A