


Side 2 Elevation Grid Line B

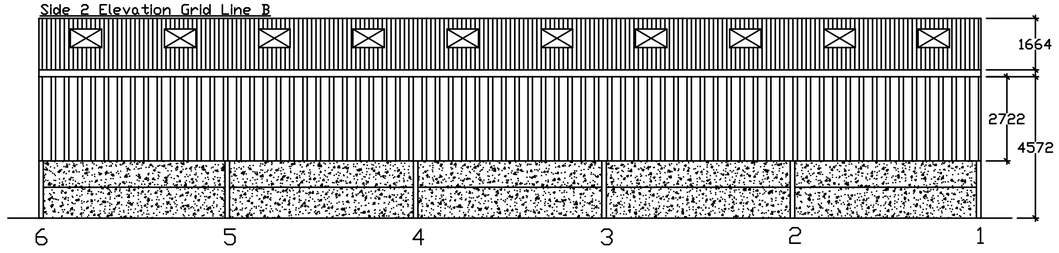


End 2 Elevation Grid Line 6

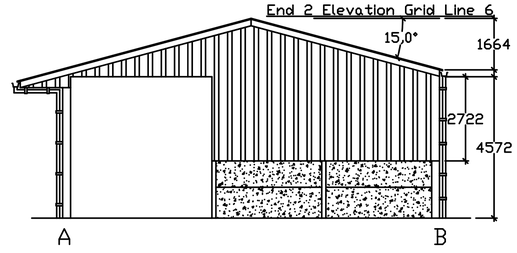


Side 1 Elevation Grid Line A

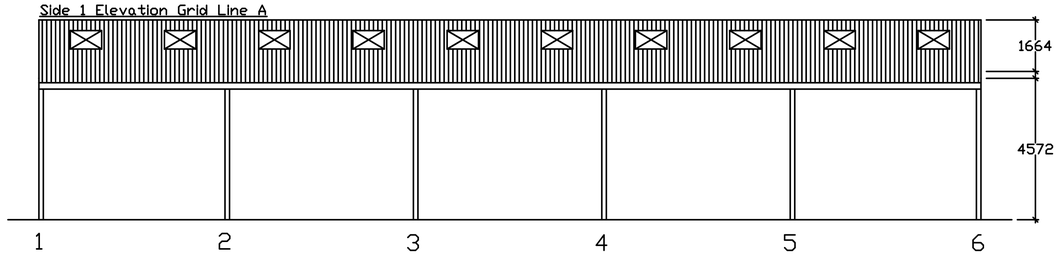

End 1 Elevation Grid Line 1

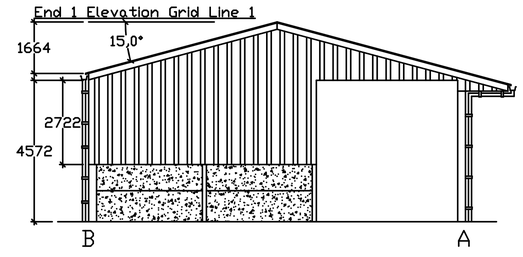

Layout

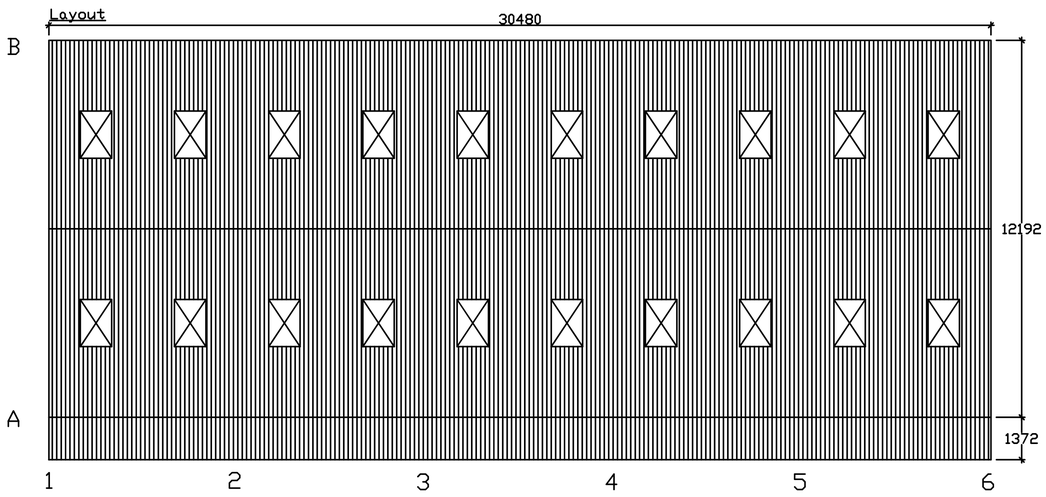

0 1 2 5 10

Scale 1 : 100 @ A1

This Drawing is for Planning and Aesthetic purposes Only!
Sizes subject to change due to Structural Calculation
DO NOT INSTALL BASES TO THIS PLAN

CLIENT: SAM JENKINS
ADDRESS: SN9 6LE

PROPOSED:	Agricultural		
SIZE:	100' X 40'		
DRAWN BY:	JAKE HANSON		
SCALE:	1/100	DWG NO:	23-23653
REV:		DATE:	19/01/2024

GRAHAM HEATH CONSTRUCTION Ltd

GRAHAM HEATH CONSTRUCTION LTD
THE CREAMERY
WRENBURY INDUSTRIAL ESTATE
STATION ROAD
WRENBURY
NR NANTWICH
CHESHIRE, CW5 8EX
TEL: 01270 781158
FAX: 01270 781165