
Note
This Drawing Has Been Prepared To Obtain Planning Concent Only. It Is not To Be Used For Construction Purposes.


All Dimensions approximated These Plans Can Be Scaled For Planning Purposes Only

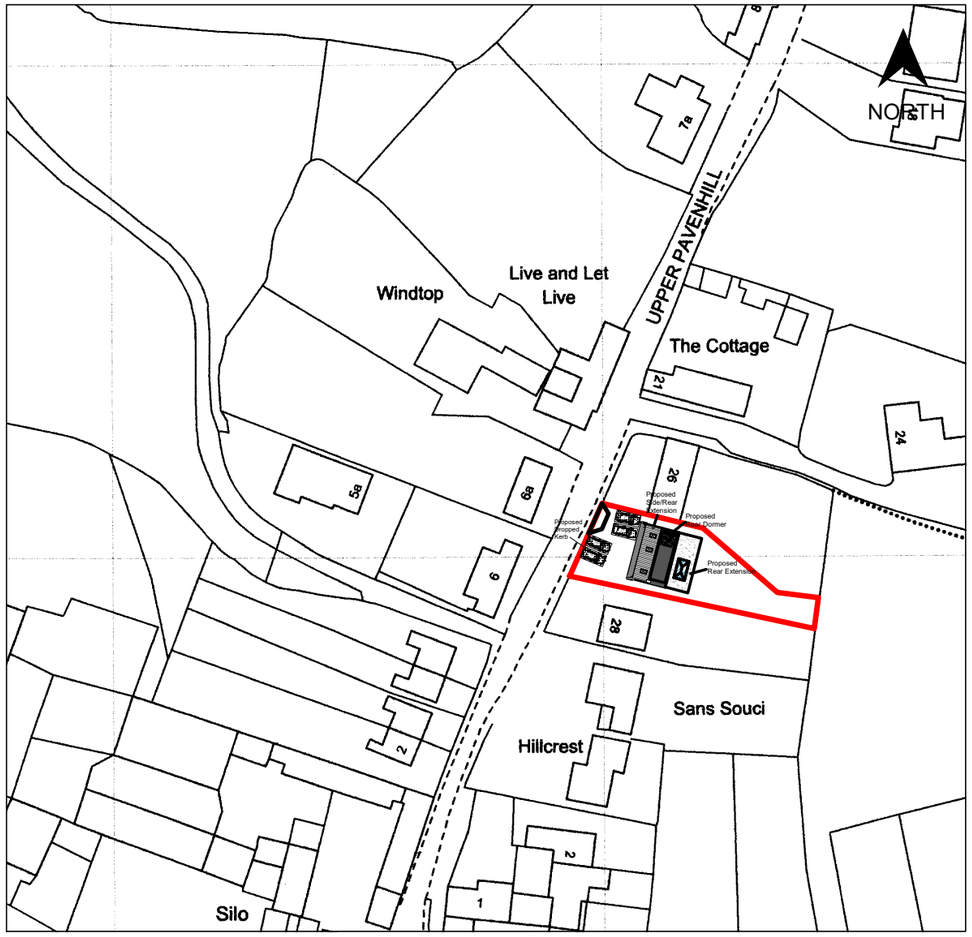

SITE PLAN SCALE 1:1250

Licence number 100019980
Grid 407776 E 187719 N

Metres
0 20 40 60
SCALE 1:1250

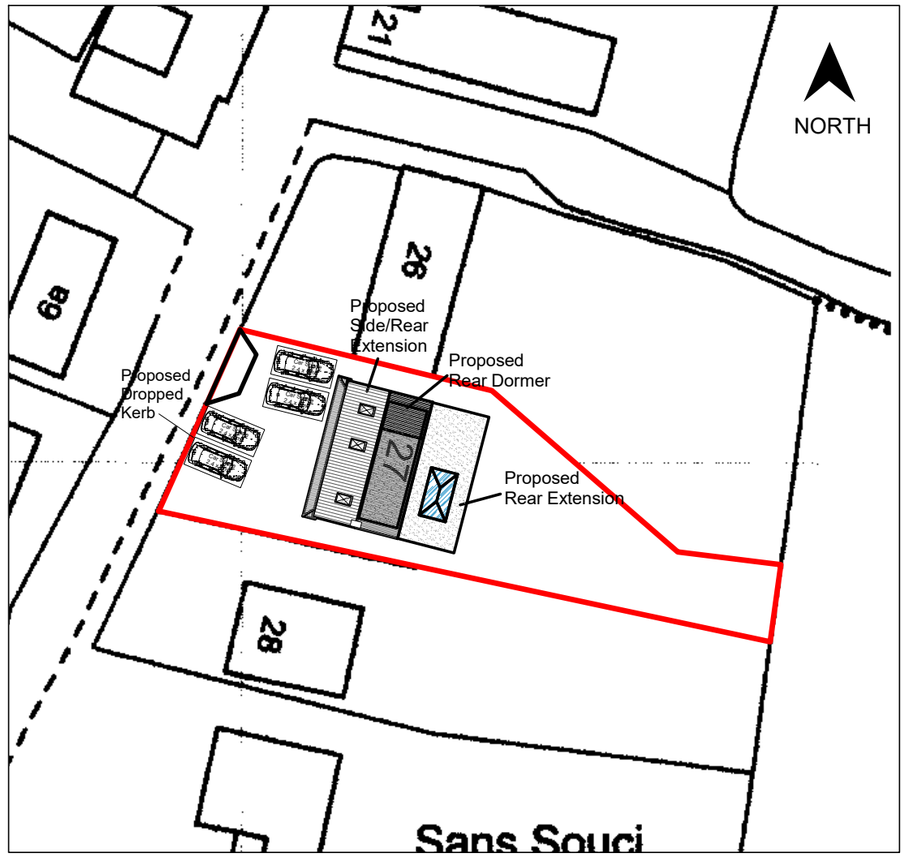

BLOCK PLAN SCALE 1:500

Metres
0 5 10 15 20 25 30 35 40 45 50
SCALE 1:500

FSC
FS CONSULTANCY
12 Darcey Close,
Grange Park,
Swindon,
Wilts SN5 6DZ

TEL. 07773 164721

CLIENT
Mr & Mrs P Fisher

TITLE
Proposed Erection of Two Storey Side, Single Storey Rear Extension, Front Bay Windows, Loft conversion & Dropped Kerb
27 Upper Pavenhill, Purton, Swindon, Wilts. SN5 4DQ

SIZE	CAGE CODE	DWG NO	REV
A3		002 23/01/2024	1:1

SCALE 1:1250/1:500/1:100/ 1:50 SHEET 1:1